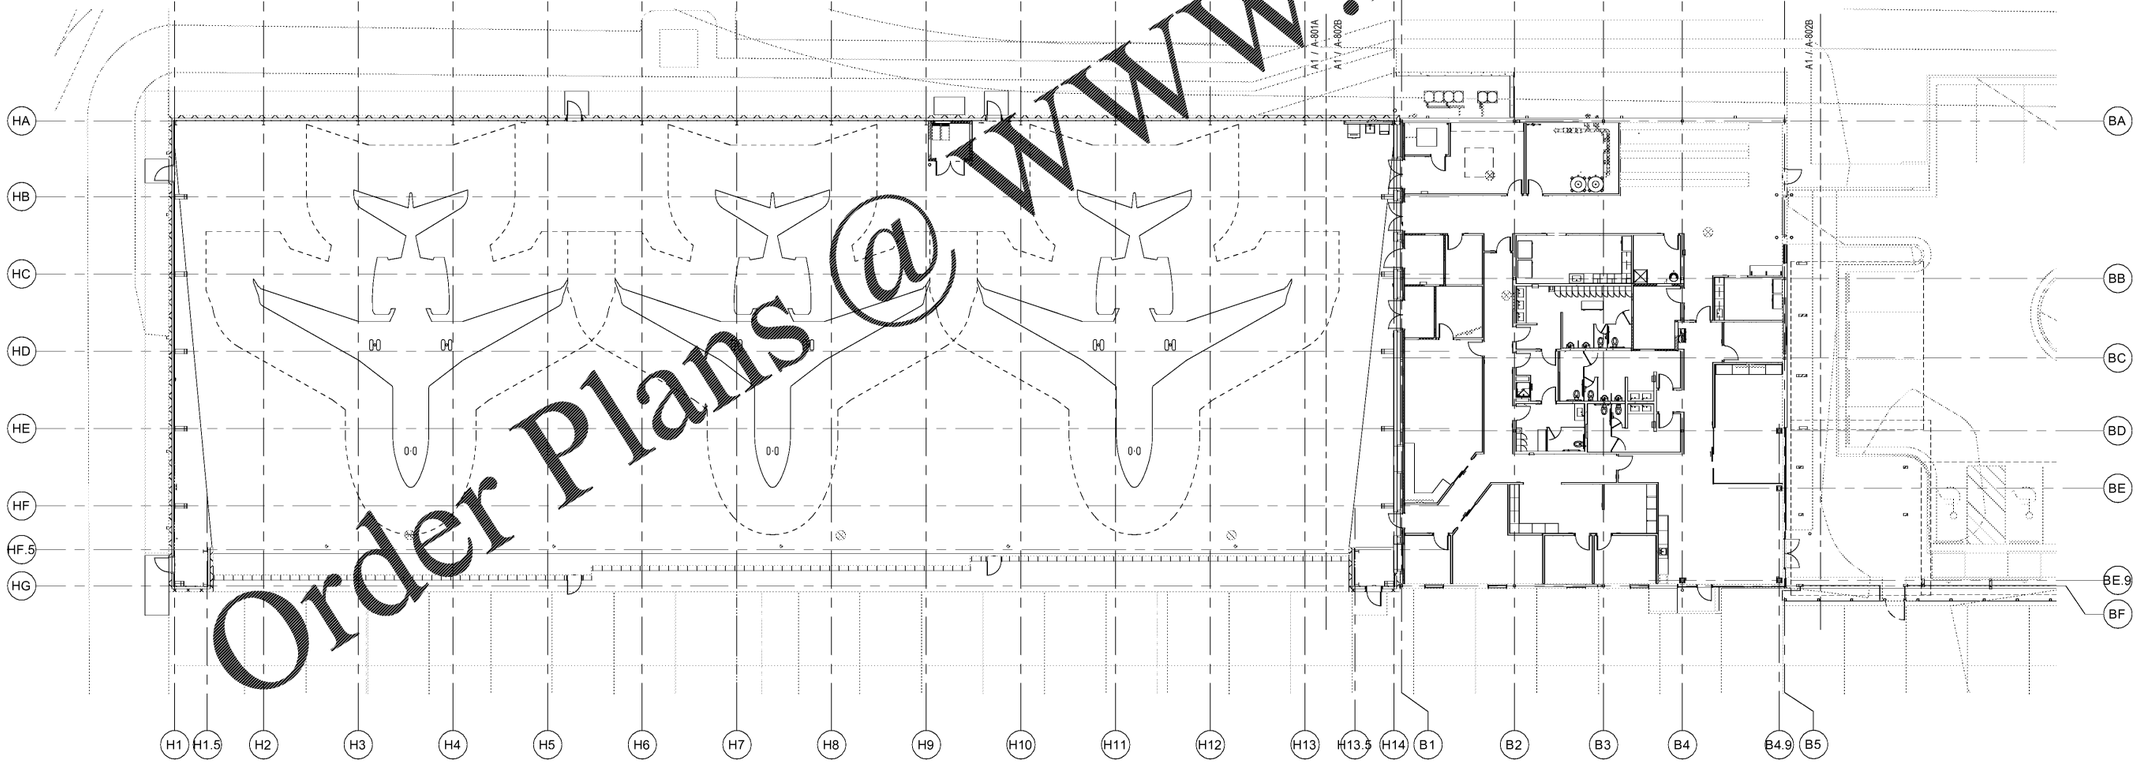

Order Plans @ WWW.LDILine.com

A1 SIGNAGE PLAN - OVERALL
SCALE: 1/16" = 1'-0"

NORTH

16 0 16 32
SCALE: 1/16" = 1'-0"

NORFOLK SOUTHERN CORP
1200 PEACHTREE STREET, NE
ATLANTA, GEORGIA 30309

POND
3500 Parkway Lane, Suite 500
Peachtree Corners, GA 30092
Phone (678) 336-7744
Fax (678) 336-7744
GA FIRM LA 001527

CORPORATE AIRCRAFT HANGAR FOR NORFOLK SOUTHERN CORPORATION
PEOTONE, WILL COUNTY, ILLINOIS (KPTK)
3952 AVIATION CIRCLE, SUITE 200
ATLANTA, GEORGIA 30338

SIGNAGE PLAN OVERALL

DESIGNED BY: E. Ames
DRAWN BY: B. Lillis / J. Im
CHECKED BY: K. Wisdo-Teske
SUBMITTED BY: E. Ames
ISSUED FOR CONSTRUCTION: DD-MMM-YYYY

MARK	DESCRIPTION	DATE

SHEET ID
A-801

Copyright © 2020 by Pond & Company. All rights reserved. No copying or duplication of these documents is allowed without the express written agreement of Pond & Company.

CONSTRUCTION DOCUMENTS

7/10/2020 3:05:04 AM BIM 360://1190557 - Pegasus//1190557_Pegasus_NS_Arch_CENTAL_v19_R3.rvt