SIGNAGE PLAN NOTES:

1. SEE SHEET A-001 FOR GENERAL NOTES & ABBREVIATIONS.
2. SEE SHEET A-101A & A-101B FOR COORESPONDING DOOR TAGS ASSOCIATED WITH SIGNAGE.
3. SIGNAGE IS INDICATED WITH ⟨⟩. SEE SHEET A-803 FOR SIGNAGE SCHEDULES & TYPES.

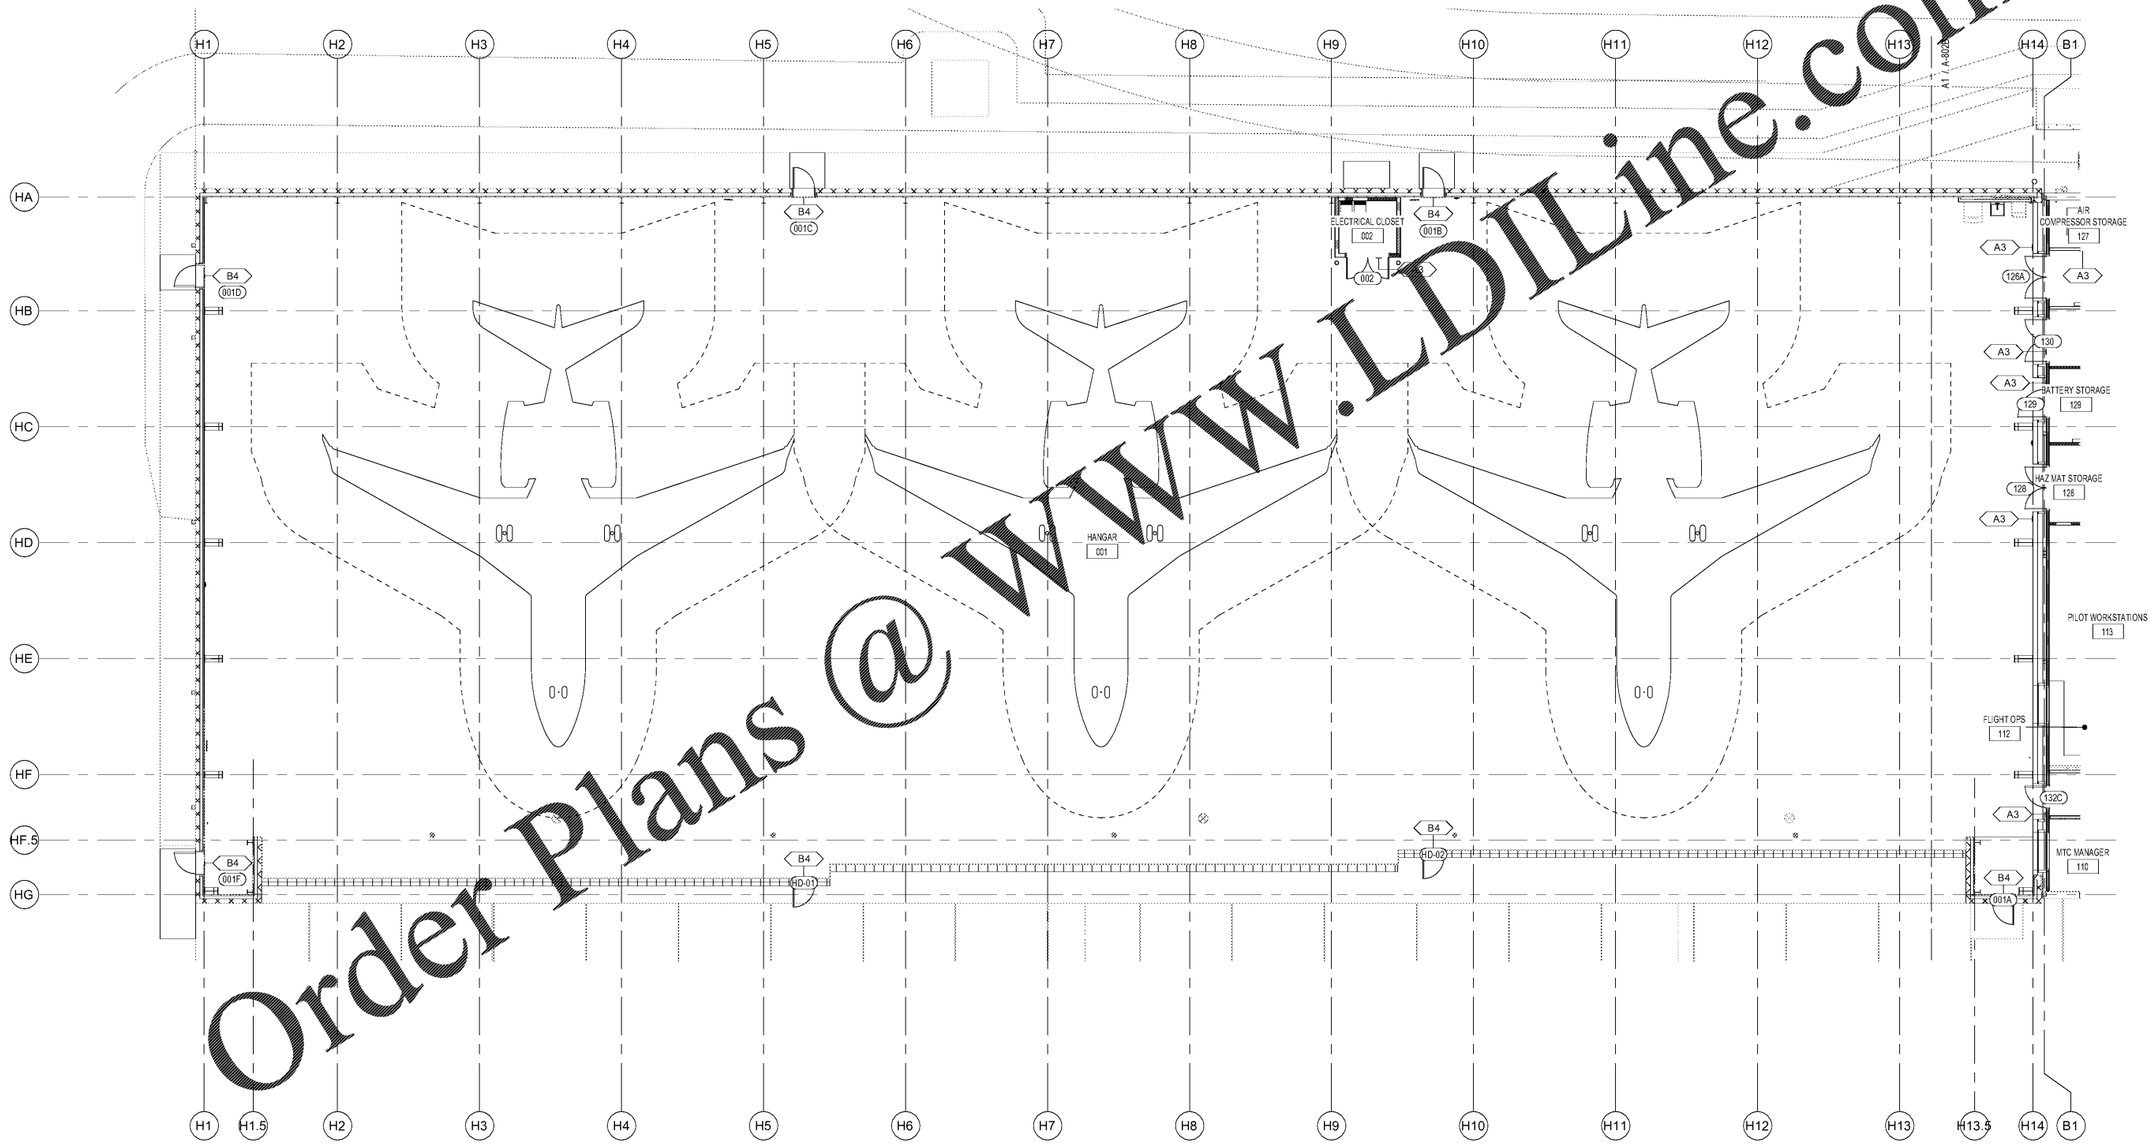

A1 SIGNAGE PLAN - HANGAR
SCALE: 3/32" = 1'-0"

NORTH

8 0 8 16 24
SCALE: 3/32" = 1'-0"

Order Plans @ WWW.LDILine.com

MARK	DESCRIPTION	DATE

DESIGNED BY: E. Ares
DRAWN BY: B. Lillard / J. Im
CHECKED BY: K. Wisak-Teske
SUBMITTED BY: E. Ares
ISSUED FOR CONSTRUCTION: DD-MMM-YYYY

PARTS OF PERSEUS BIM 360 DESIGN MODEL CENTRALLY REFERENCED

OCCUPANCY CLASSIFICATION: BUSINESS (B) AND STORAGE (S1)

TYPE OF CONSTRUCTION: TYPE II(B) - NON-COMBUSTIBLE

FIRE WITH 4EA 2-HR FIRE RATED WALLS SEPARATING THE HANGAR AND THE OFFICE

NORFOLK SOUTHERN CORP.
1200 PEACHTREE STREET, NE
ATLANTA, GEORGIA 30309

POND
3500 Parkway Lane, Suite 500
Peachtree Corner, GA 30092
Phone 678.336.7744
Fax 678.336.7745
CA 2621 LI 2621

CORPORATE AIRCRAFT HANGAR FOR NORFOLK SOUTHERN CORPORATION
FULTON COUNTY AIRPORT-BROWN FIELD (FTY)
3552 AVIATION CIRCLE, SUITE 200
ATLANTA, GEORGIA 30336

SIGNAGE PLAN HANGAR

SHEET ID
A-801A

Copyright © 2020 by Pond & Company. All rights reserved. No copying or duplication of these documents is allowed without the express written agreement of Pond & Company.

CONSTRUCTION DOCUMENTS

7/10/2020 3:05:07 AM BIM 360://1190557 - Pegasus/1190557_Pegasus_NS_Arch_CENTAL_v19_R3.rvt