SIGNAGE SCHEDULE

DOOR TAG	ROOM NAME	ROOM NO. ON SIGN	EXACT TEXT FOR SIGNAGE MESSAGE	MOUNTING LOCATION L = LEFT OF DOOR R = RIGHT OF DOOR C = CENTER OF DOOR	SIGN TYPE	REMARKS
---	PRINT / SUPPLY ROOM	106	PRINT ROOM	R	A3	
---	RECEPTION / SCHEDULER	105	RECEPTION	L	A3	
001A	HANGAR	---	EXIT	C	B4	
001B	HANGAR	---	EXIT	C	B4	
001C	HANGAR	---	EXIT	C	B4	
001D	HANGAR	---	EXIT	C	B4	
001F	HANGAR	---	EXIT	C	B4	
002	ELECTRICAL CLOSET	002	ELECTRICAL	C	A3	CENTER OF (R) LEAF
101	CONFERENCE ROOM	101	CONFERENCE	L	A3	
102	TEMPORARY OFFICE	102	OFFICE	L	A3	
103	PASSENGER WOMEN'S RESTROOM	103	WOMENS	L	A5	
104	PASSENGER MEN'S RESTROOM	104	MENS	R	A5	
106	PUBLIC CORRIDOR	131	PUBLIC CORRIDOR	R	A3	
106	PRIVATE CORRIDOR	132	PRIVATE CORRIDOR	L	A3	
107	DIRECTOR	107	DIRECTOR	L	A3	
108	CHIEF PILOT	108	CHIEF PILOT	R	A3	
109	MTC TECHS	109	MTC TECHS	R	A3	
110	MTC MANAGER	110	MTC MANAGER	R	A3	
112	PILOT WORKSTATIONS	112	FLIGHT OPS	R	A3	
113	PILOT WORKSTATIONS	113	PILOT WORKSTATIONS	L	A3	
114	PILOT LOUNGE	114	PILOT LOUNGE	R	A3	
115	PRIVATE WOMEN'S RESTROOM	115	WOMENS	R	A5	
116A	PRIVATE SHOWER	116	PRIVATE SHOWER	R	A3	
116B	PRIVATE WOMEN'S RESTROOM	115	WOMENS	R	A5	
116B	PRIVATE SHOWER	116	PRIVATE SHOWER	L	A3	
116C	PRIVATE MEN'S RESTROOM	117	MENS	L	A5	
116C	PRIVATE SHOWER	116	PRIVATE SHOWER	R	A3	
117	PRIVATE MEN'S RESTROOM	117	MENS	R	A5	
118	PUBLIC CORRIDOR	131	PUBLIC CORRIDOR	R	A3	
118	SERVICE CORRIDOR	130	SERVICE CORRIDOR	L	A3	
118B	CATERING	118	CATERING	R	A3	
120B	PARTS STORAGE	---	EXIT	C	B4	
121	IT / COMM	121	IT / COMM	L	A3	
122	JANITOR / MECHANICAL	122	JANITOR / MECHANICAL	R	A3	
123	BREAK ROOM	123	BREAKROOM	R	A3	
124	STORAGE	124	STORAGE	L	A3	
125	FOAM ROOM	125	FOAM ROOM	R	A3	
126A	TIRE / WHEEL SHOP	126	TIRE / WHEEL SHOP	L	A3	
126B	TIRE / WHEEL SHOP	126	TIRE / WHEEL SHOP	L	A3	
127	AIR COMPRESSOR STORAGE	127	AIR COMPRESSOR STORAGE	L	A3	
128	HAZMAT STORAGE	128	HAZMAT STORAGE	R	A3	
129	BATTERY STORAGE	129	BATTERY STORAGE	L	A3	
130	SERVICE CORRIDOR	130	SERVICE CORRIDOR	C	A3	
132A	PRIVATE CORRIDOR	132	PRIVATE CORRIDOR	R	A3	CENTER OF (R) LEAF
132A	SERVICE CORRIDOR	130	SERVICE CORRIDOR	L	A3	
132C	PRIVATE CORRIDOR	132	PRIVATE CORRIDOR	R	A3	
HD-01	HANGAR	---	EXIT	C	B4	
HD-02	HANGAR	---	EXIT	C	B4	

SIGNAGE SCHEDULE GENERAL NOTES

1. SIGNAGE TO COMPLY WITH THE APPLICABLE REQUIREMENTS OF CURRENT NFPA 101, IBC, AND ICC A 117.1.
2. CONTRACTOR TO COORDINATE SIGNS WITH OWNER STANDARDS AND TYPES PRIOR TO FABRICATION.
3. VERIFY ROOM NUMBERS, ROOM NAMES, TEXT, GRAPHICS, AND LOCATIONS, ETC WITH OWNER.
4. MOUNTING LOCATION REFERS TO THE LOCATION OF THE SIGN WILE FACING THE DOOR / FRAME.
   - A. L = LEFT
   - B. R = RIGHT
   - C. C = CENTER
   - D. ADJ = ADJACENT WALL AS SHOWN ON SIGNAGE PLAN.
5. COLOR(S) OF PANEL SIGNAGE BACKING MATERIAL TO BE SELECTED DURING SUBMITTAL REVIEWS.
6. RAISED TEXT AND BRAILLE CHARACTERS SHALL BE WHITE, UNLESS NOTED OTHERWISE.
7. SIGNAGE FOR FIRE EXTINGUISHERS (FE) AND FE CABINETS TO BE FURNISHED BY MANUFACTURER AND INSTALLED BY CONTRACTOR.

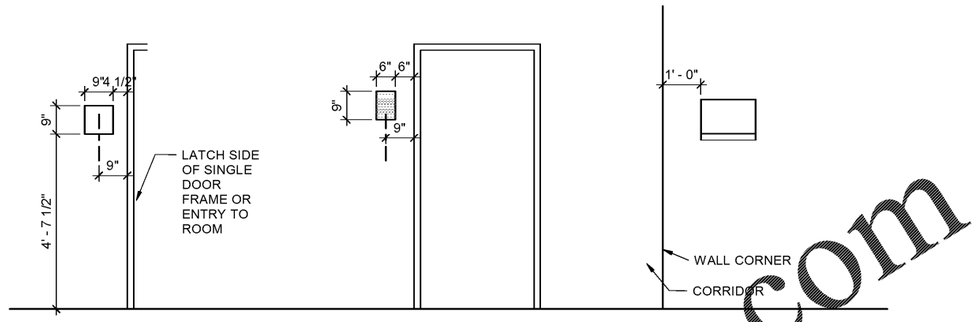

TYPE A2, A3
ROOM IDENTIFICATION

TYPE A6
STAIR IDENTIFICATION

TYPE B1
EGRESS IDENTIFICATION

D3 SIGN TYPE PLACEMENT

SCALE: 1/2" = 1'-0"

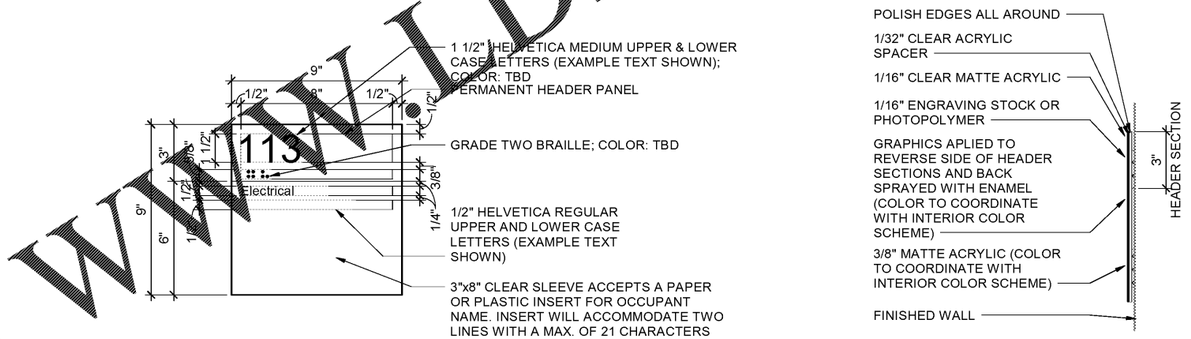

SECTION

B3 SIGNAGE A3

SCALE: 3" = 1'-0"

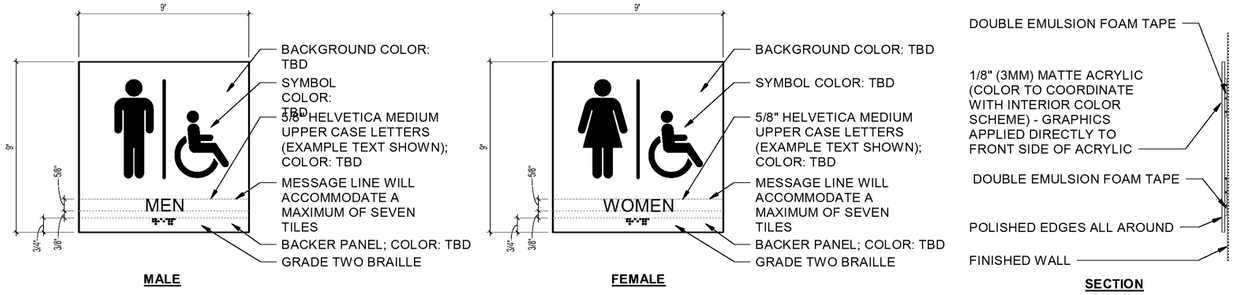

MALE

FEMALE

SECTION

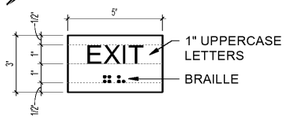

NOTE:
1. EXIT DOOR TACTILE SIGNAGE SHALL COMPLY WITH ICC/ANSI A117.1.
2. LOCATE PER NFPA 101 SECTION 7.10.8.3.

A2 Signage B4

SCALE: 3" = 1'-0"

A3 Signage A5

SCALE: 3" = 1'-0"

WWW.DILine.com
Order Plans @

NORFOLK SOUTHERN

MARK	DESCRIPTION	DATE

DESIGNED BY: E. Ames
DRAWN BY: B. Litton / J. Im
CHECKED BY: K. Wisch-Teske
SUBMITTED BY: E. Ames
ISSUED FOR CONSTRUCTION: DD-MMM-YYYY

SHEET DEPICTS EXISTING / PROPOSED / DEMOLITION
OCCUPANCY CLASSIFICATION: BUSINESS (B) ASSISTORAGE (S1)
TYPE OF CONSTRUCTION: TYPE II-B - NONCOMBUSTIBLE
PER NFPA 409, A 1.4.1 EXTINGUISHER AND HOSE REQUIREMENTS TO BE REVIEWED WITH THE AHJ PRIOR TO THE INSTALLATION OF ANY EQUIPMENT

NORFOLK SOUTHERN CORP
1200 PEACHTREE STREET, NE
ATLANTA, GEORGIA 30309

POND
3500 Parkway Lane, Suite 500
Peachtree Corners, GA 30092
Phone: (770) 209-1916
Fax: (770) 368-7744
CERTIFICATE NO. PE012345

CORPORATE AIRCRAFT HANGAR FOR NORFOLK SOUTHERN CORPORATION
FULTON COUNTY AIRPORT - BROWN FIELD (FTY)
3552 AVIATION CIRCLE, SUITE 200
ATLANTA, GEORGIA 30336

SIGNAGE SCHEDULE

SHEET ID
A-803

Copyright © 2020 by Pond & Company. All rights reserved. No copying or duplication of these documents is allowed without the express written agreement of Pond & Company.

CONSTRUCTION DOCUMENTS

7/10/2020 3:05:14 AM BIM 360://1190557 - Pegasus/1190557_Pegasus_NS_Arch_CENTAL_v19_R3.rvt