SHEET NOTES:

1. REFER TO P-001 FOR PLUMBING GENERAL NOTES, ABBREVIATIONS, AND LEGENDS.

KEYNOTES:

1. COMPRESSED AIR DROP, SEE DETAIL A2/P-501.
2. 3/4" CW DN TO INTERIOR HOSE BIB AND NFWH. PROVIDE BALL VALVES AT SUPPLY TO EACH AT NOT MORE THAN 5'-0" AFF.
3. 3/4" NG DN TO INFRARED HEATER WITH VALVE, DRIP LEG AND PRESSURE REGULATOR, 150 CFH. SEE DETAIL C4/P-502.
4. FD-3 WITH DOME STRAINER AT LOW POINT OF TRENCH, 4" OW CONNECTION.

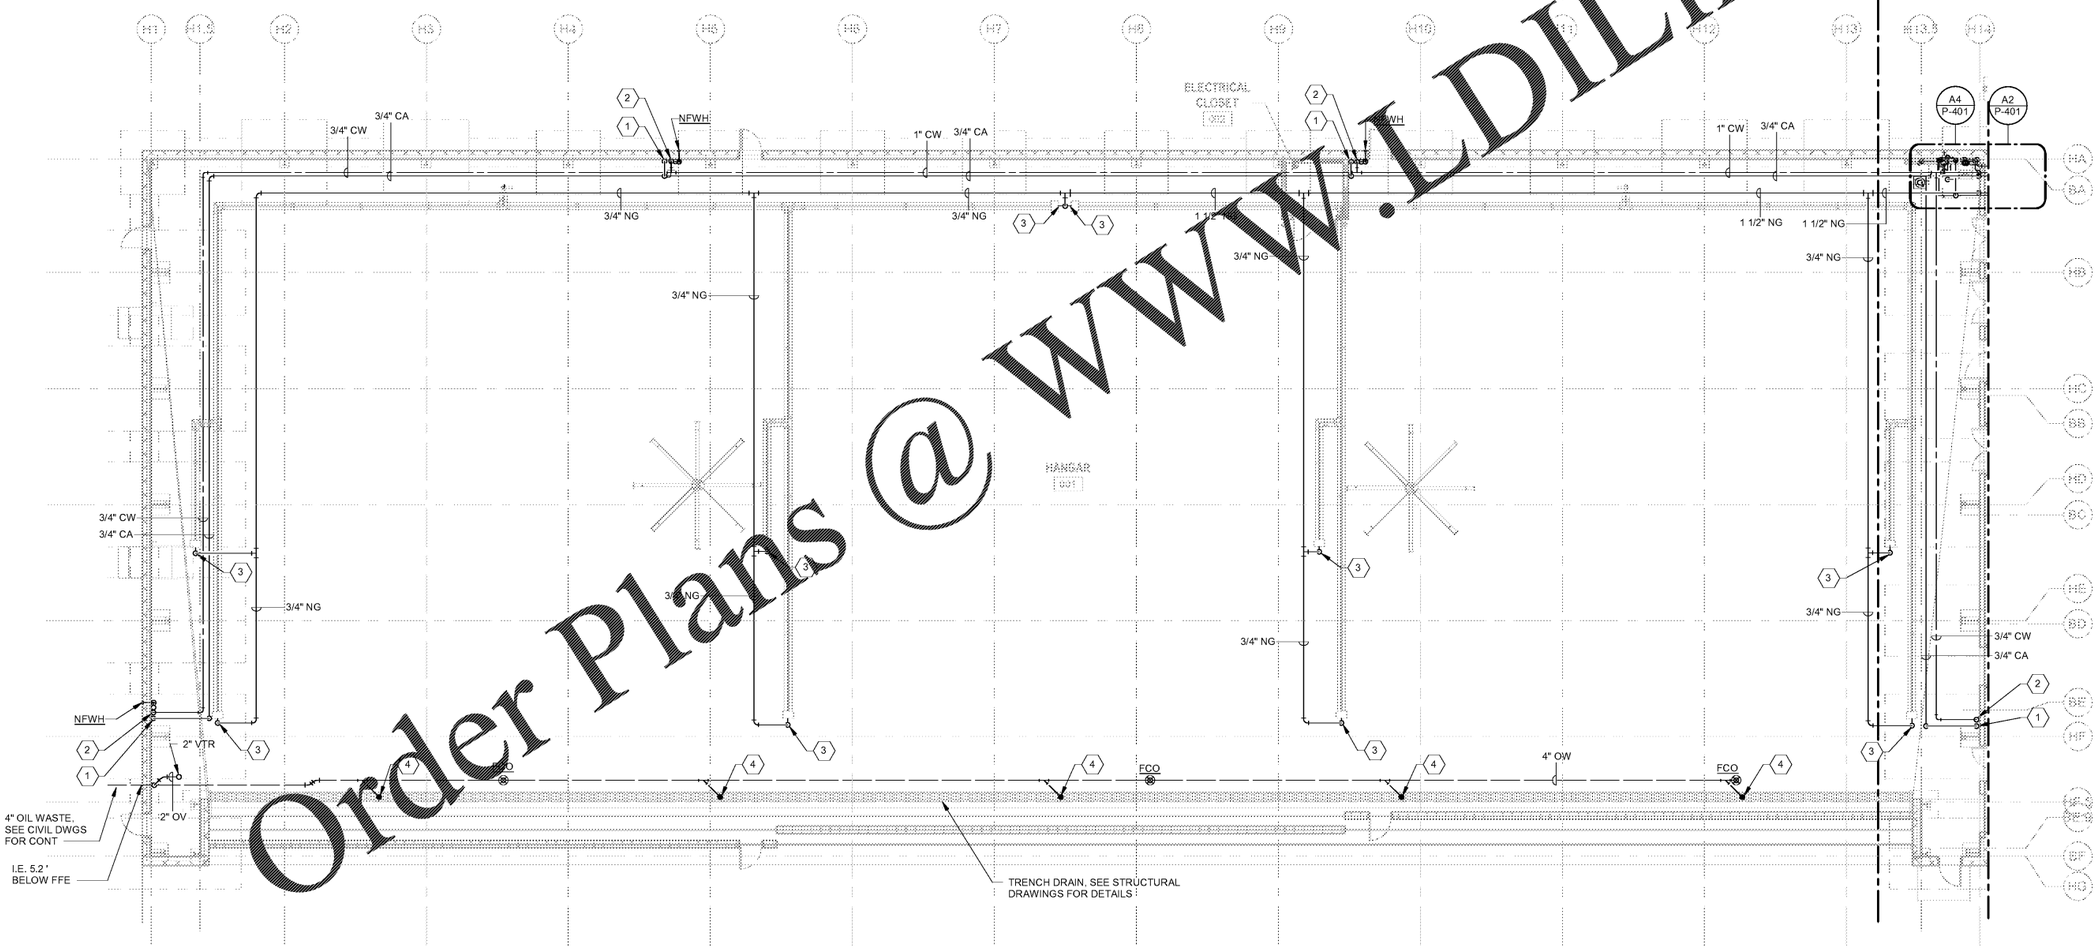

A1 HANGAR PLUMBING PLAN
SCALE: 3/32" = 1'-0"

8 0 8 16 24
SCALE: 3/32" = 1'-0"

NORTH

Order Plans @ www.LDILine.com

MARK	DESCRIPTION	DATE

DESIGNED BY: GWD
DRAWN BY: GWD
CHECKED BY: JML
SUBMITTED BY:
ISSUED FOR CONSTRUCTION: 13-JUL-2020

OWNER REPRESENTATIVE: KENDALL D. HEARN, AIA

OCCUPANCY CLASSIFICATION: BUSINESS (B) AND STORAGE (S1)*

TYPE OF CONSTRUCTION: TYPE IIB - NONCOMBUSTIBLE

*FOR NFPA 409, A.7.4.3 EXCEPTION (2) THE AIRCRAFT HANGAR IS CONSIDERED AS PART OF THE OFFICE

NORFOLK SOUTHERN CORP
1200 PEACHTREE STREET, NE
ATLANTA, GEORGIA 30309

POND
3500 Parkway Lane, Suite 500
Peachtree Corners, GA 30092
Phone: (678) 336-7744
Fax: (678) 336-7744
CA No. 1186557

CORPORATE AIRCRAFT HANGAR FOR NORFOLK SOUTHERN CORPORATION
FULTON COUNTY INTERNATIONAL AIRPORT (FTY)
352 AVIATION CIRCLE, SUITE 200
ATLANTA, GEORGIA 30336

FIRST FLOOR PLUMBING PLAN - HANGAR

SHEET ID
P-101A

Copyright © 2020 by Pond & Company. All rights reserved. No copying or duplication of these documents is allowed without the express written agreement of Pond & Company.

CONSTRUCTION DOCUMENTS

7/9/2020 5:41:37 PM BIM 360://1190557 - Pegasus//1190557_Pegasus_NS_MEP_FP_v19.rvt