SHEET NOTES:

1. REFER TO M-001 FOR MECHANICAL GENERAL NOTES AND DESIGN CRITERIA.
2. REFER TO M-002 FOR MECHANICAL ABBREVIATIONS AND LEGENDS.

KEYNOTES

1 SOFFIT OVER-HANG. SEE ARCHITECTURAL DRAWINGS FOR DETAIL.

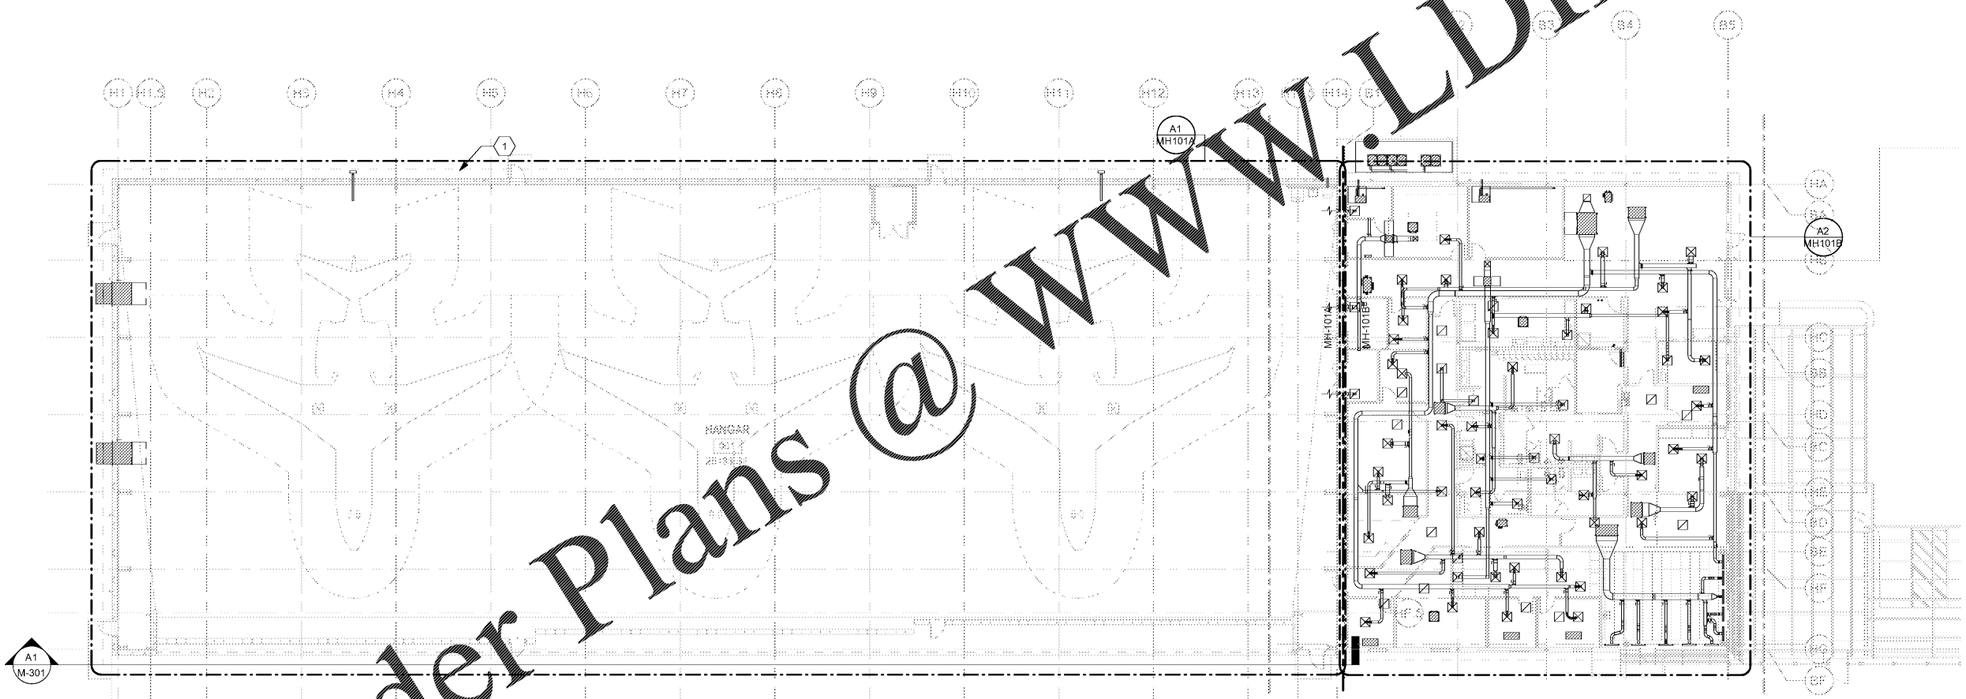

A1 FIRST FLOOR HVAC PLAN - OVERALL
SCALE: 1/16" = 1'-0"

16 0 16 32
SCALE: 1/16" = 1'-0"

NORTH

Order Plans @ www.LDILine.com

MARK	DESCRIPTION	DATE

DESIGNED BY: BTF
DRAWN BY: JAA
CHECKED BY: JNL
SUBMITTED BY: BTF
ISSUED FOR CONSTRUCTION: 15-JUL-2020

OWNER REPRESENTATIVE: KENDALD.PERRY@NS.COM
DOCUMENT CLASSIFICATION: BUSINESS (BUSINESS BY AND STORAGE BY)
TYPE OF CONSTRUCTION: TYPE II-B NON-COMBUSTIBLE
OPERATION AND USE OF GENERATION EQUIPMENT IN THE HANGAR AND THE OFFICE

NORFOLK SOUTHERN CORP
1200 PEACHTREE STREET NE
ATLANTA, GEORGIA 30309

POND
3500 Parkway Lane, Suite 500
Peachtree Corners, GA 30092
Phone (770) 325-7744
Fax (770) 325-7744
PN 20-1.139007

CORPORATE AIRCRAFT HANGAR FOR NORFOLK SOUTHERN CORPORATION
FULTON COUNTY AIRPORT - BROWN FIELD (PDK)
3652 AVIATION CIRCLE, SUITE 200
ATLANTA, GEORGIA 30336

FIRST FLOOR HVAC PLAN - OVERALL

SHEET ID
MH100

Copyright © 2020 by Pond & Company. All rights reserved. No copying or duplication of these documents is allowed without the express written agreement of Pond & Company.

CONSTRUCTION DOCUMENTS

7/10/2020 11:40:02 AM BIM 360://1190557 - Pegasus/1190557_Pegasus_NS_MEP_FP_v19.rvt