SHEET NOTES:

1. REFER TO M-001 FOR MECHANICAL GENERAL NOTES AND DESIGN CRITERIA.
2. REFER TO M-002 FOR MECHANICAL ABBREVIATIONS AND LEGENDS.

KEYNOTES

1 TERMINATE 4"Ø GAS WATER HEATER COMBUSTION AIR INLET WITH GOOSENECK.

2 TERMINATE 4"Ø GAS WATER HEATER VENT WITH GOOSENECK.

3 TERMINATE 6"Ø GAS UNIT HEATER COMBUSTION AIR INLET WITH GOOSENECK.

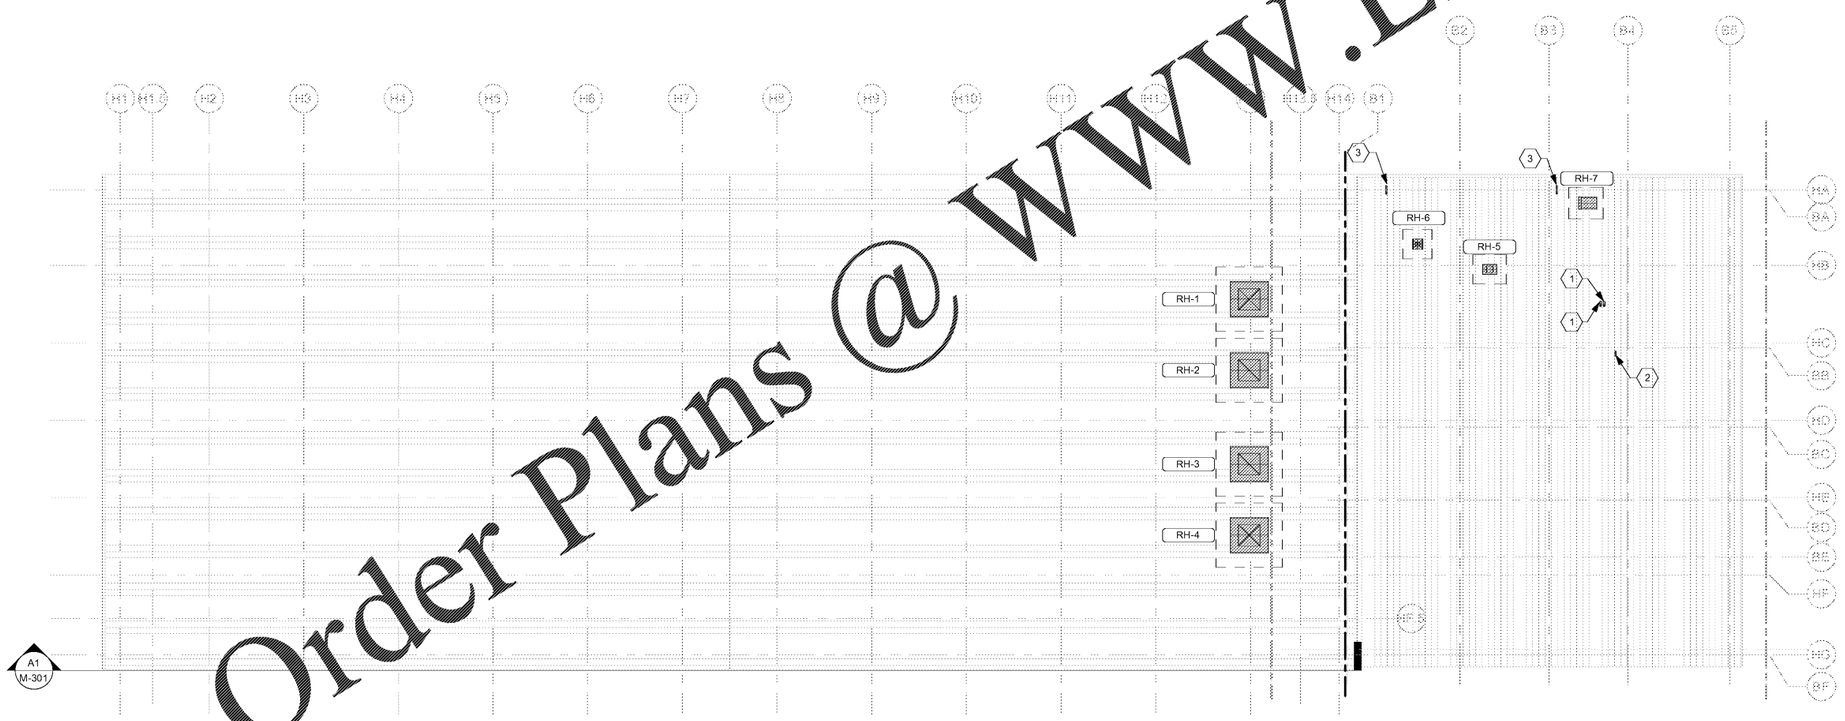

A1 ROOF OVERALL HVAC PLAN

SCALE: 1/16" = 1'-0"

16 0 16 32

SCALE: 1/16" = 1'-0"

NORTH

Order Plans @ www.LDILine.com

MARK	DESCRIPTION	DATE

DESIGNED BY: BTF
DRAWN BY: JAA
CHECKED BY: JML
SUBMITTED BY:
ISSUED FOR CONSTRUCTION 13-JUL-2020

OWNER'S REPRESENTATIVE: HERALD HERALAK
OCCUPANCY CLASSIFICATION: BUSINESS (B) AND STORAGE (S1)
TYPE OF CONSTRUCTION: TYPE II-B - NON-COMBUSTIBLE
PER NFPA 409, AS I-HE DEFINITION IS PROVIDED BY THE ENGINEER AND THE OFFICE

NORFOLK SOUTHERN CORP
1200 PEACHTREE STREET, NE
ATLANTA, GEORGIA 30309

POND
3500 Parkway Lane, Suite 500
Peachtree Corners, GA 30092
Phone (770) 325-7744
Fax (770) 325-7744
GA SOS CO. 178923

CORPORATE AIRCRAFT HANGAR FOR NORFOLK SOUTHERN CORPORATION
FULTON COUNTY AIRPORT - BROWN FIELD (FTY)
3952 AVIATION CIRCLE, SUITE 200
ATLANTA, GEORGIA 30336

ROOF HVAC PLAN - OVERALL

SHEET ID

MH200

7/10/2020 11:40:15 AM BIM 360://1190557 - Pegasus/1190557_Pegasus_NS_MEP_FP_v19.rvt

Copyright © 2020 by Pond & Company. All rights reserved. No copying or duplication of these documents is allowed without the express written agreement of Pond & Company.

CONSTRUCTION DOCUMENTS