SHEET NOTES:

1. REFER TO M-001 FOR MECHANICAL GENERAL NOTES AND DESIGN CRITERIA.
2. REFER TO M-002 FOR MECHANICAL ABBREVIATIONS AND LEGENDS.

KEYNOTES

1 SOFFIT OVER-HANG. SEE ARCHITECTURAL DRAWINGS FOR DETAIL.

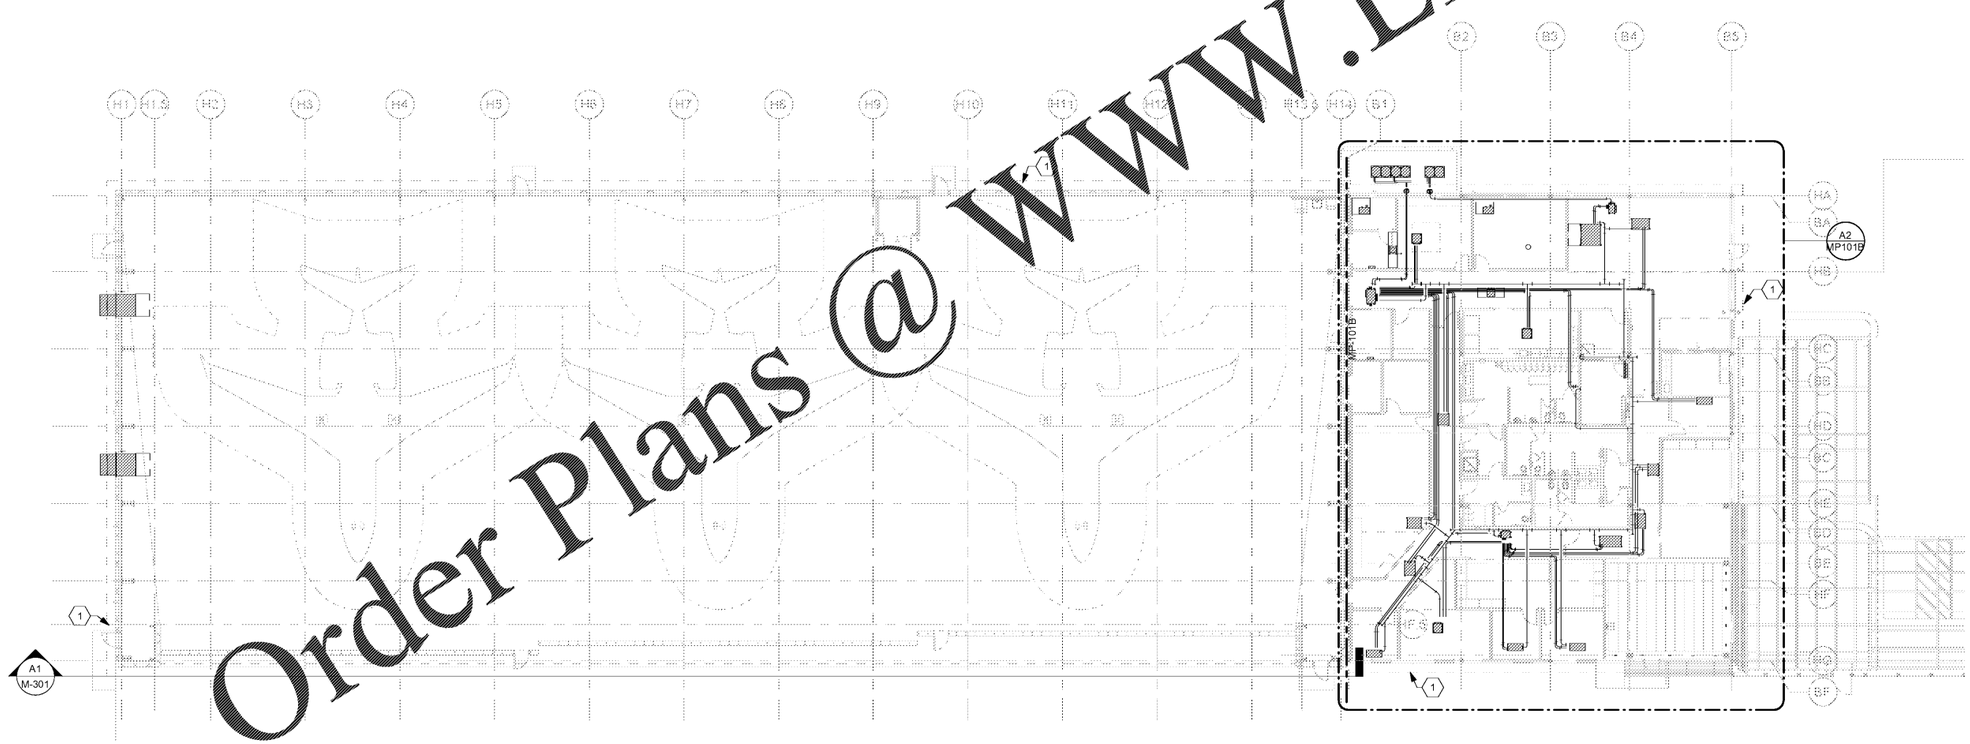

A1 FIRST FLOOR PIPING PLAN - OVERALL

SCALE: 1/16" = 1'-0"

16 0 16 32

SCALE: 1/16" = 1'-0"

NORTH

Order Plans @ www.LDILine.com

Copyright © 2020 by Pond & Company. All rights reserved. No copying or duplication of these documents is allowed without the express written agreement of Pond & Company.

CONSTRUCTION DOCUMENTS

MARK	DESCRIPTION	DATE

DESIGNED BY: BIT
DRAWN BY: JAA
CHECKED BY: JML
SUBMITTED BY:
ISSUED FOR CONSTRUCTION: 13-JUL-2020

OWNER'S REPRESENTATIVE: HERALD HERNLAN
OCCUPANCY CLASSIFICATION: BUSINESS (B) AND STORAGE (S1)
TYPE OF CONSTRUCTION: TYPE II-B - NON-COMBUSTIBLE
PER NFPA 409, AS I AM SEPARATION PROVIDED BY FIRE BARRIER THROUGHOUT AND THE OFFICE

NORFOLK SOUTHERN CORP
1200 PEACHTREE STREET, NE
ATLANTA, GEORGIA 30309

POND
3500 Parkway Lane, Suite 500
Peachtree Corners, GA 30092
Phone (770) 325-7444
Fax (770) 325-7744
CGBCI No. 1100

CORPORATE AIRCRAFT HANGAR FOR NORFOLK SOUTHERN CORPORATION
FULTON COUNTY AIRPORT - BROWN FIELD (PDK / KPDK)
3652 AVIATION CIRCLE, SUITE 200
ATLANTA, GEORGIA 30336

FIRST FLOOR PIPING PLAN - OVERALL

SHEET ID

MP100

7/10/2020 11:40:21 AM BIM 360://1190557 - Pegasus/1190557_Pegasus_NS_MEP_FP_v19.rvt