SHEET NOTES:

1. REFER TO E-001 & E-002 FOR ELECTRICAL GENERAL NOTES, ABBREVIATIONS & LEGEND.
2. REFER TO E-611 FOR LIGHTING FIXTURE SCHEDULE.
3. ALL EXTERIOR LIGHTING SHALL BE ROUTED THROUGH LIGHTING CONTACTOR. REFER TO E-502 FOR SCHEDULE. LIGHTING CONTACTOR SHALL NOT OVERRIDE EMERGENCY BATTERY FUNCTION.

KEYNOTES:

1. LIGHTING CONTROLS FOR HANGAR BAY LIGHTING.
2. PROVIDE DF-1 AND DF-2 WITH POWERFOLLY3.0 LED - 05217-01-240. LIGHTS WILL BE CONTROLLED VIA A SWITCH MOUNTED IN THE FAN CONTROLLER.
3. PROVIDE A 24VDC CENTRAL INVERTER FOR THE HANGAR BAY EMERGENCY LIGHTING FIXTURES. BASIS OF DESIGN IS MYERS 1-IB-3-S-BA2003.
4. COORDINATE EXACT LIGHT FIXTURE LOCATION WITH THE HANGAR DOOR STRUCTURAL BEAMS INSTALLED BY DOOR MANUFACTURER.
5. EXTERIOR LIGHTING PHOTOCELL CONTROL FOR LIGHTING CONTACTOR PANEL 'LP-2'. MOUNT AT 10'-0" ON BUILDING EXTERIOR.
6. OBSTRUCTION LIGHT MOUNTED ON THE ROOF. SEE A2/E-506 FOR MOUNTING DETAIL.

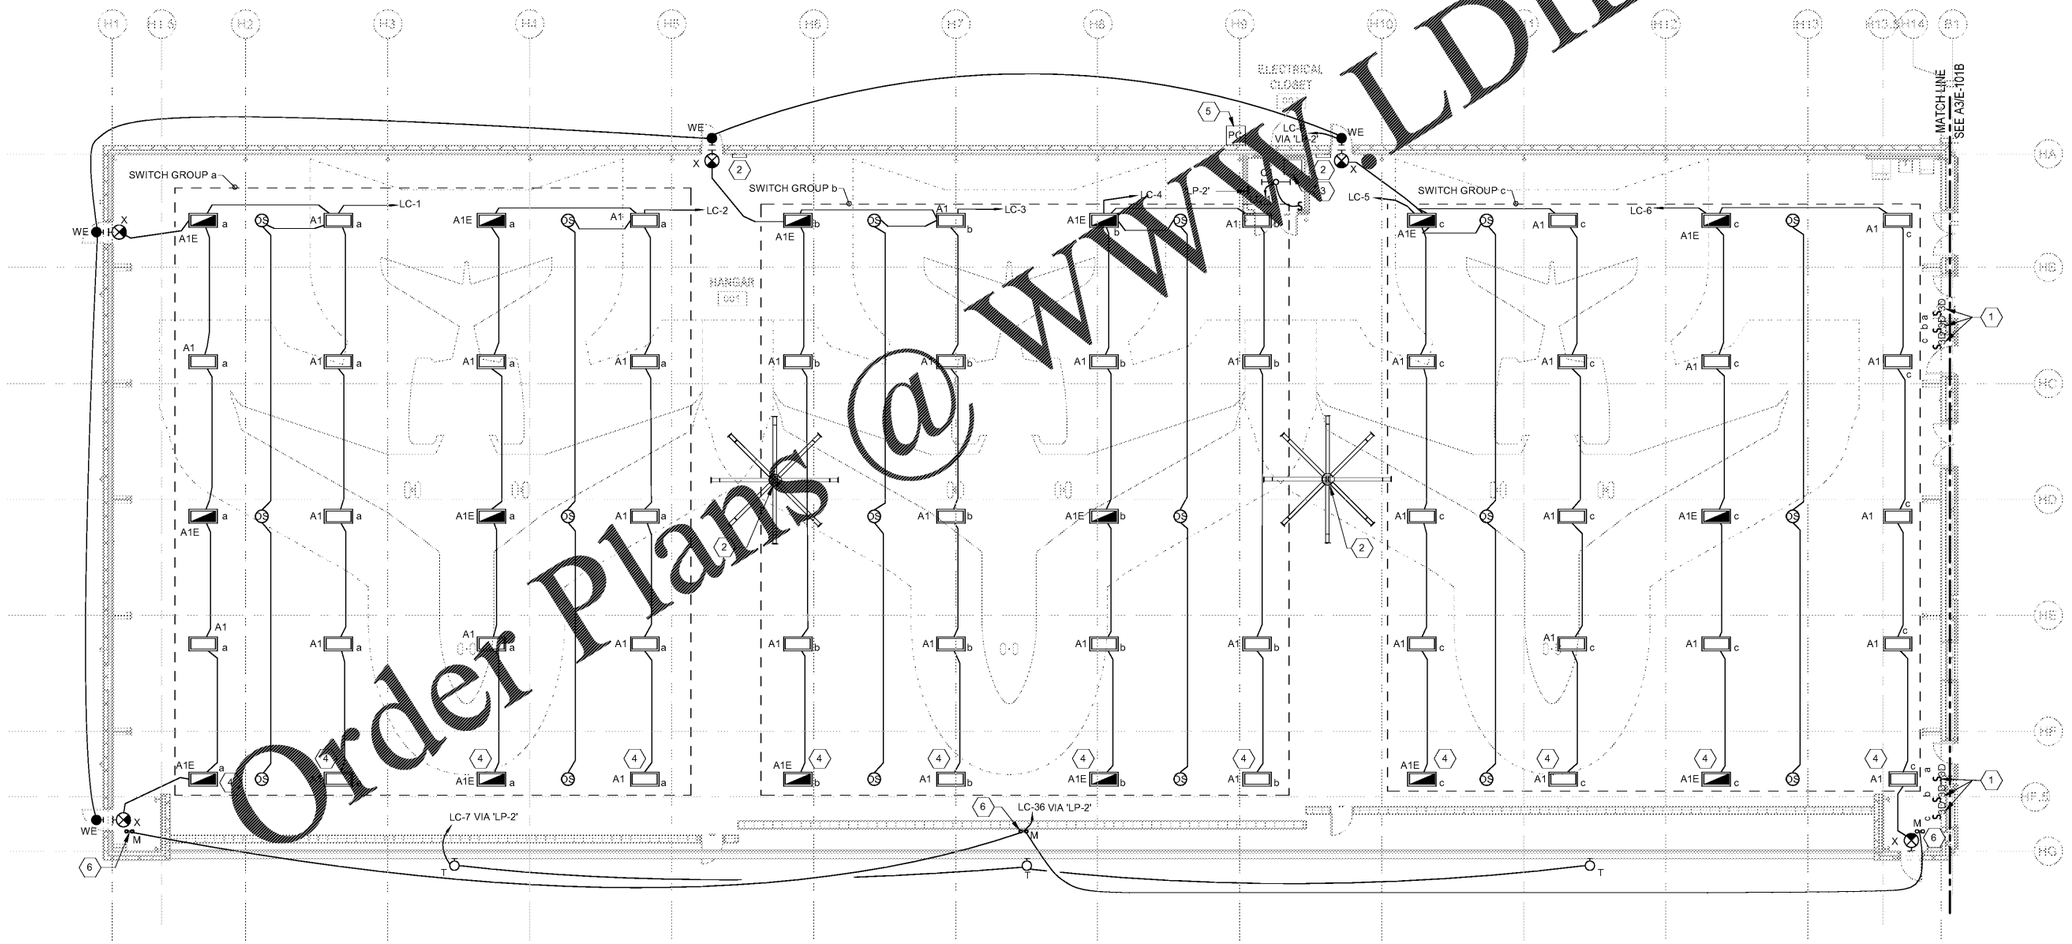

A1 LIGHTING PLAN - HANGAR AREA
SCALE: 3/32" = 1'-0"

8 0 8 16 24
SCALE: 3/32" = 1'-0"

NORTH

Order Plans @ WWW.LDILine.com

MARK	DESCRIPTION	DATE

DESIGNED BY:	TCG
DRAWN BY:	TCG
CHECKED BY:	TEH
SUBMITTED BY:	TEH
ISSUED FOR CONSTRUCTION:	DD-MMM-YYYY

DRAWING REPRESENTATIVE
KENDALL D. PEARLMAN

DOCUMENT CLASSIFICATION:
BUSINESS (B) AND STORAGE (S)

TYPE OF CONSTRUCTION:
TYPE II-B - NONCOMBUSTIBLE

*SEE NOTE 4 (E) & (F) FOR SEPARATION REQUIREMENTS BETWEEN HANGAR AND THE OFFICE

NORFOLK SOUTHERN CORP
1200 PEACHTREE STREET, NE
ATLANTA, GEORGIA 30309

POND
3350 Parkway Lane, Suite 500
Peachtree Corners, GA 30092
Phone (770) 325-3744
Fax (770) 325-3744
GA REG. LLC 000027

CORPORATE AIRCRAFT HANGAR FOR NORFOLK SOUTHERN CORPORATION
FULTON COUNTY AIRPORT-BROWN FIELD (FTY)
3352 AVIATION CIRCLE, SUITE 200
ATLANTA, GEORGIA 30336

LIGHTING PLAN - HANGAR AREA

SHEET ID
E-101A

Copyright © 2020 by Pond & Company. All rights reserved. No copying or duplication of these documents is allowed without the express written agreement of Pond & Company.

CONSTRUCTION DOCUMENTS

7/10/2020 11:55:41 AM BIM 360://1190557 - Pegasus/1190557_Pegasus_NS_MEP_FP_v19.rvt