## SHEET NOTES:

1. REFER TO E-001 & E-002 FOR ELECTRICAL GENERAL NOTES, ABBREVIATIONS & LEGEND.
2. REFER TO E-611 FOR LIGHTING FIXTURE SCHEDULE.
3. ALL EXTERIOR LIGHTING SHALL BE ROUTED THROUGH LIGHTING CONTACTOR. REFER TO E-502 FOR SCHEDULE. LIGHTING CONTACTOR SHALL NOT OVERRIDE EMERGENCY BATTERY FUNCTION.

## KEYNOTES:

1. EXTERIOR LIGHTING PHOTOCELL CONTROL FOR LIGHTING CONTACTOR PANEL 'LP-1'. MOUNT AT 10'-0" ON BUILDING EXTERIOR.

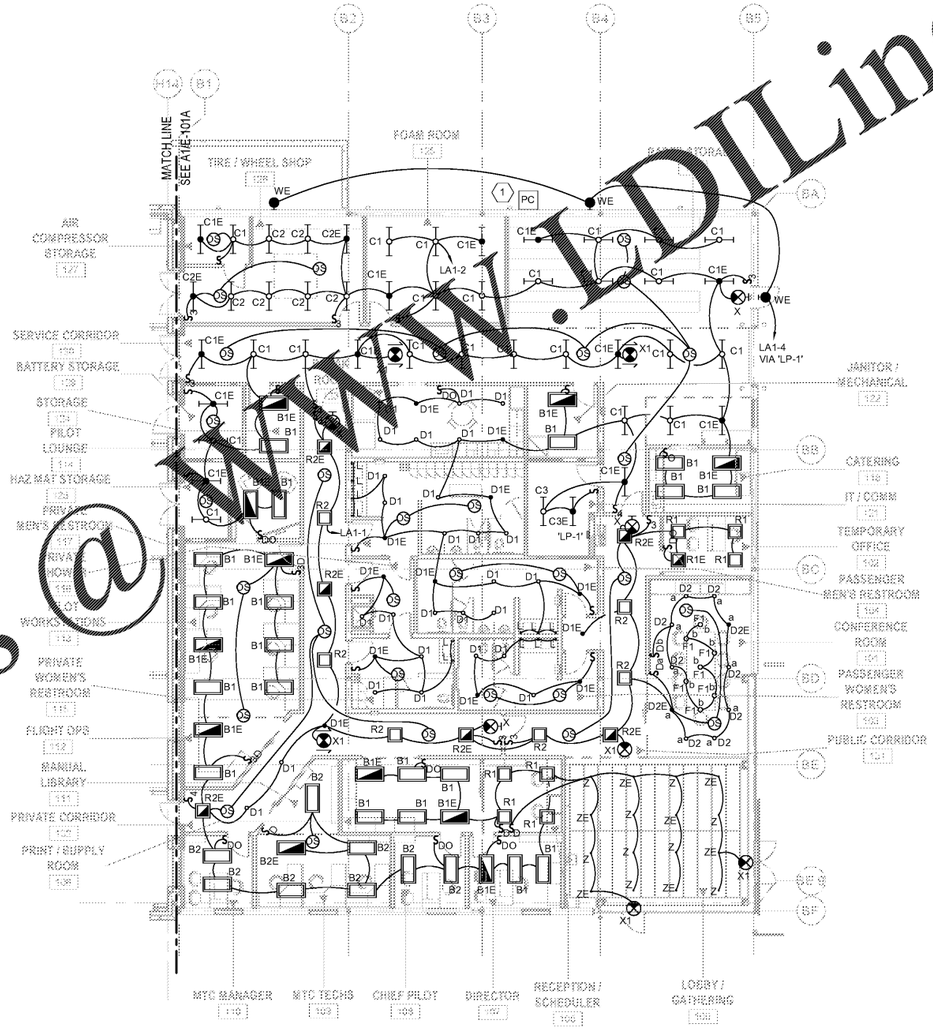


A3 LIGHTING PLAN - OFFICE AREA

SCALE: 3/32" = 1'-0"

8 0 8 16 24

SCALE: 3/32" = 1'-0"

NORTH

Order Plans @ WWW.DILine.com

| MARK | DESCRIPTION | DATE |
|---|---|---|

DESIGNED BY: TCG
DRAWN BY: TCG
CHECKED BY: TBH
SUBMITTED BY: BA
ISSUED FOR CONSTRUCTION: 00-MMM-YYYY

OWNER'S REPRESENTATIVE: KENDALL D. HEARN, AIA

OCCUPANCY CLASSIFICATION: BUSINESS (B) AND STORAGE (S1)*

TYPE OF CONSTRUCTION: TYPE IIB - NONCOMBUSTIBLE

*PER NFPA 409, A.7.4.3 EXCEPTION, THE AIRCRAFT MAINTENANCE HANGAR AND THE OFFICE

NORFOLK SOUTHERN CORP.
1200 PEACHTREE STREET, NE
ATLANTA, GEORGIA 30309

POND
3500 Parkway Lane, Suite 500
Peachtree Corners, GA 30092
Phone: (678) 336-7744
Fax: (678) 336-7744
CA: PE No. 11795-07

CORPORATE AIRCRAFT HANGAR FOR NORFOLK SOUTHERN CORPORATION
FULTON COUNTY AIRPORT - BROWN FIELD (FTY)
3552 AVIATION CIRCLE, SUITE 200
ATLANTA, GEORGIA 30336

# LIGHTING PLAN - OFFICE AREA

SHEET ID

E-101B

Copyright © 2020 by Pond & Company. All rights reserved. No copying or duplication of these documents is allowed without the express written agreement of Pond & Company.

CONSTRUCTION DOCUMENTS

7/10/2020 11:55:44 AM BIM 360://1190557 - Pegasus/1190557_Pegasus_NS_MEP_FP_v19.rvt