SHEET NOTES:

1. REFER TO E-001 & E-002 FOR ELECTRICAL GENERAL NOTES, ABBREVIATIONS & LEGEND.

KEYNOTES:

1. PROVIDE EMPTY 1-1/4"C WITH PULLSTRING FROM FLOOR BOX TO TV. REFER TO B2/E-505 FOR TYPICAL CONDUIT ROUTING.
2. RECESSED OUTLET BOX TO MOUNT THE DOORBELL SYSTEM RECEIVER.
3. ADA HANDICAP PUSH BUTTONS. REFER TO B2/E-505 FOR TYPICAL CONDUIT ROUTING.
4. ROLL UP DOOR WITH MANUFACTURER PROVIDED CONTROLS. PROVIDE ALL ACCESSORIES AND APPURTENANCES REQUIRED FOR A COMPLETE AND FUNCTIONAL SYSTEM.
5. 120V/1PH POWER FOR OFOI ACCESS CONTROL SYSTEM.
6. 120V/1PH, 20A POWER FOR OFOI ACCESS CONTROLS. LOCATE JUNCTION BOX ABOVE DOOR HEADER ON SECURE SIDE OF DOOR.
7. (3) 1"C. FROM VEHICHLE GATE. REFER TO ES101.
8. (2) 1"C. FROM PEDESTRIAN GATE. REFER TO ES101.
9. (2) 4"C. FOR TELECOM SERVICE. REFER TO ES101.
10. (2) 1"C. FOR FUTURE ELECTRIC CAR CHARGING STATION. REFER TO ES101.

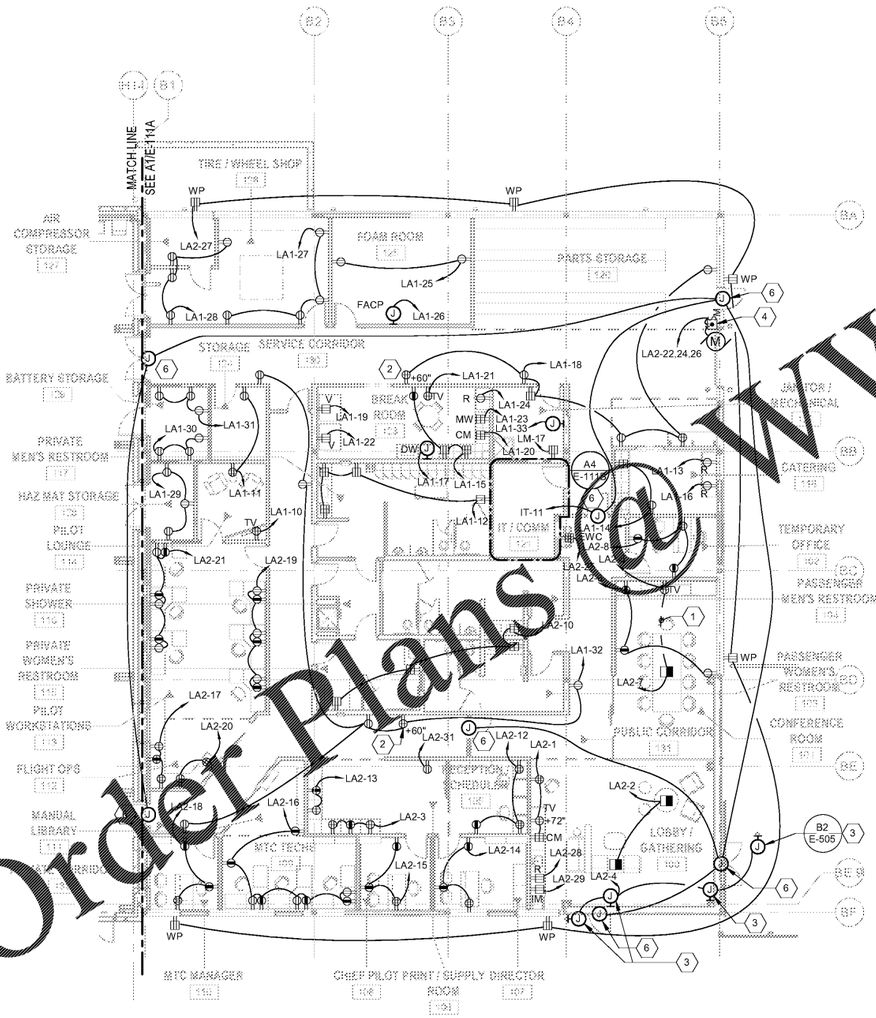

A1 POWER PLAN - OFFICE AREA
SCALE: 3/32" = 1'-0"

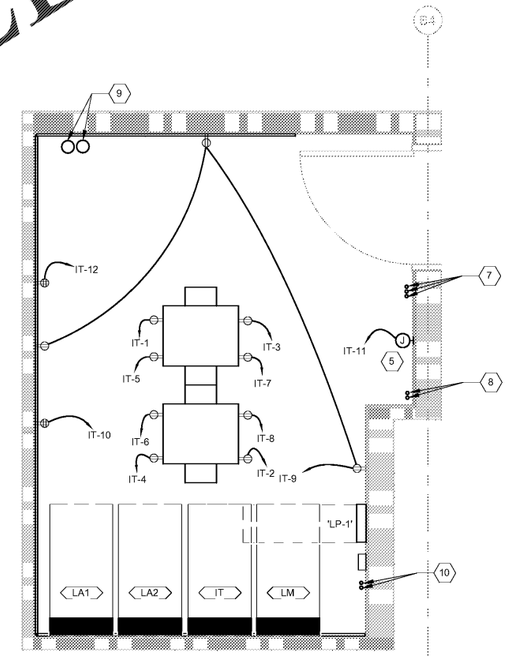

A4 ENLARGED POWER PLAN - IT/COMM ROOM 121
SCALE: 1/2" = 1'-0"

SCALE: 1/2" = 1'-0"

SCALE: 3/32" = 1'-0"

NORTH

MARK	DESCRIPTION	DATE

DESIGNED BY: TCG
DRAWN BY: TCG
CHECKED BY: TEP
SUBMITTED BY:
ISSUED FOR CONSTRUCTION
DD.MMM.YYYY

OWNER/REPRESENTATIVE: KENDALL P. KERYLAK
OCCUPANCY CLASSIFICATION: BUSINESS B AND STORAGE S1
TYPE OF CONSTRUCTION: TYPE IIB NONCOMBUSTIBLE
FIRE SEPARATION: TYPE IIB NFPA 409 HANGAR FIRE SEPARATION WALL AND FIRE RATED DOOR AND FIRE SHUTTER

NORFOLK SOUTHERN CORP
1200 PEACHTREE STREET NE
ATLANTA, GEORGIA 30308

POND
3500 Parkway Lane, Suite 500
Peachtree Corners, GA 30092
Phone: (678) 336-1100
Fax: (678) 336-1104
POND Project: 119057

CORPORATE AIRCRAFT HANGAR FOR NORFOLK SOUTHERN CORPORATION
FULTON COUNTY AIRPORT - BROWN FIELD (FTY)
3852 AVIATION CIRCLE, SUITE 200
ATLANTA, GEORGIA 30336

POWER PLAN - OFFICE AREA

SHEET ID
E-111B

7/10/2020 11:55:51 AM BIM 360://1190557 - Pegasus/1190557_Pegasus_NS_MEP_FP_v19.rvt

Order Plans @ WWW.LDILine.com

Copyright © 2020 by Pond & Company. All rights reserved. No copying or duplication of these documents is allowed without the express written agreement of Pond & Company.

CONSTRUCTION DOCUMENTS