SHEET NOTES:

1. REFER TO E-001 & E-002 FOR ELECTRICAL GENERAL NOTES, ABBREVIATIONS & LEGEND.

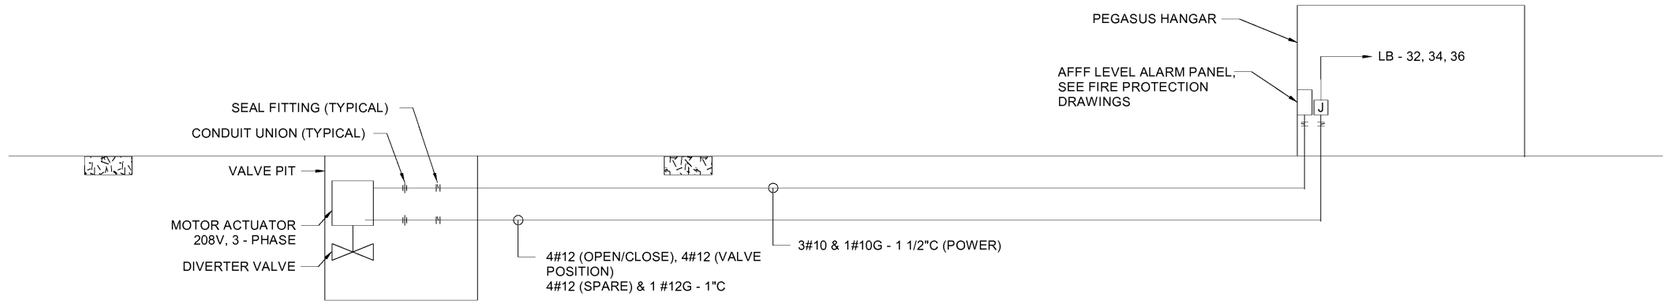

NOTES:
1. IN THE EVENT THAT THERE IS A LOSS OF POWER, THE DIVERTER VALVE WILL FAIL TO THE OPEN SETTING.

C1 DIVERTER VALVE

SCALE: N.T.S.

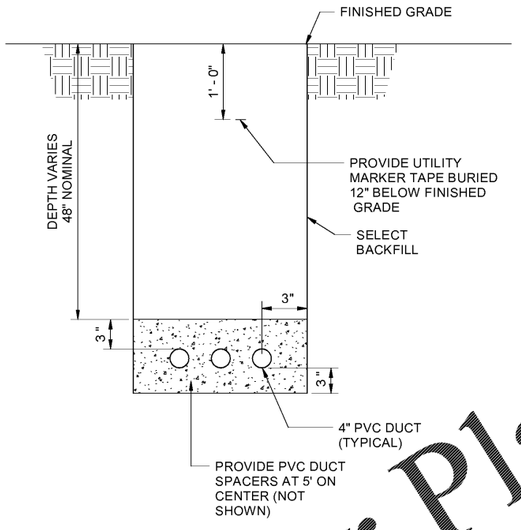

B1 ELEC - 3W CONCRETE ENCASED DUCTBANK

SCALE: N.T.S.

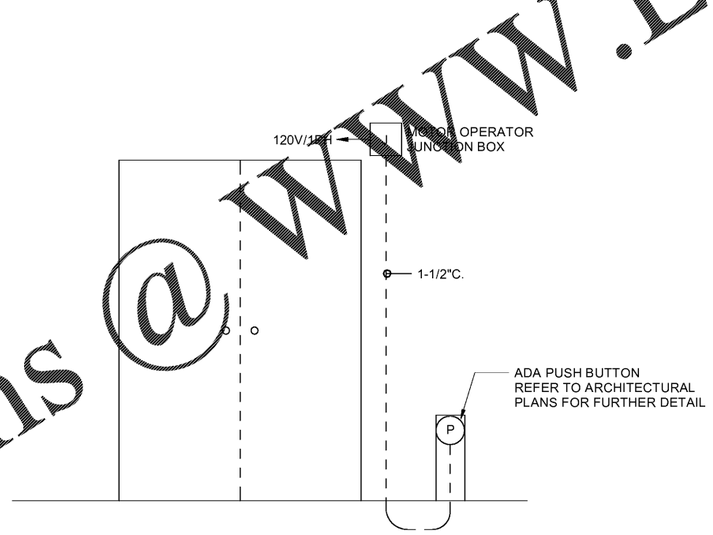

B2 ADA PUSH BUTTON DETAIL

SCALE: N.T.S.

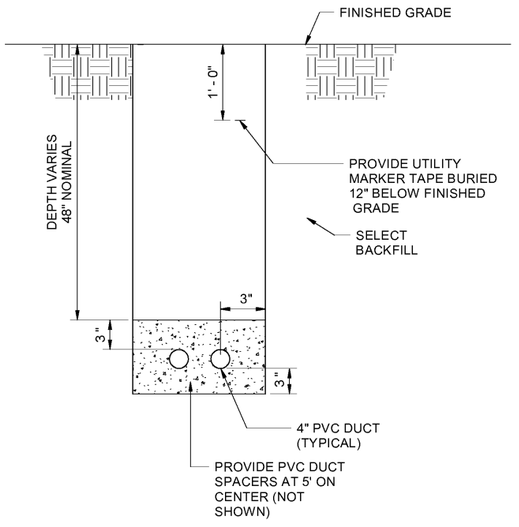

B4 ELEC - 2W CONCRETE ENCASED DUCTBANK

SCALE: N.T.S.

Order Plans @ WWW.LDILine.com

DESIGNED BY: TCG
DRAWN BY: TCG
CHECKED BY: TEP
SUBMITTED BY: ISSUED FOR CONSTRUCTION: DD-MMM-YYYY

OWNER'S REPRESENTATIVE: KENDALL D. PEARLAK

DOCUMENT CLASSIFICATION: BUSINESS ID (UNDISTORAGE BY):

TYPE OF CONSTRUCTION: TYPE II-B - NON-COMBUSTIBLE

"I TEST WITH 40 X 2-HR CERTIFICATION FOR THE CORPORATE HANGAR AND THE OFFICE."

NORFOLK SOUTHERN CORP
1200 PEACHTREE STREET, NE
ATLANTA, GEORGIA 30309

POND
3950 Parkway Lane, Suite 500
Peachtree Corners, GA 30092
Phone (770) 209-7242
Fax (770) 325-9752

CORPORATE AIRCRAFT HANGAR FOR NORFOLK SOUTHERN CORPORATION
FULTON COUNTY AIRPORT - BROWN FIELD (FTY)
3352 AVIATION CIRCLE, SUITE 200
ATLANTA, GEORGIA 30336

ELECTRICAL DETAILS

SHEET ID
E-505

Copyright © 2020 by Pond & Company. All rights reserved. No copying or duplication of these documents is allowed without the express written agreement of Pond & Company.

CONSTRUCTION DOCUMENTS

7/10/2020 11:56:07 AM BIM 360://1190557 - Pegasus/1190557_Pegasus_NS_MEP_FP_v19.rvt