SHEET NOTES:

1. REFER TO E-001 & E-002 FOR ELECTRICAL GENERAL NOTES, ABBREVIATIONS & LEGEND.

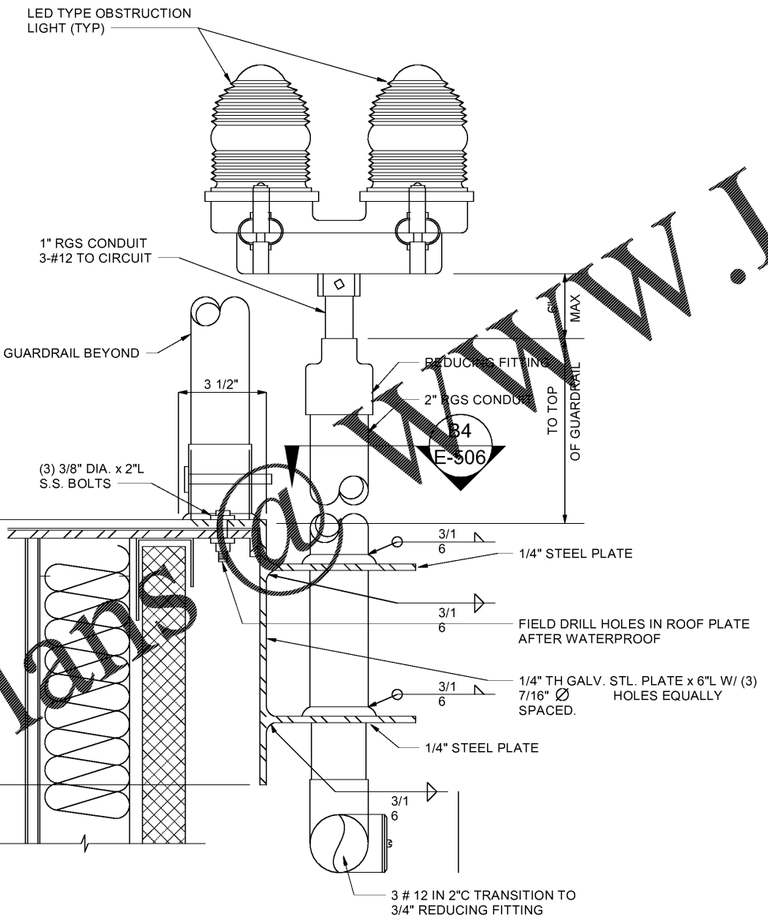

NOTES

1. BOND THE BASE OF OBSTRUCTION LIGHT FIXTURE AND ANY METAL CONDUIT TO NEARBY LIGHTING CONDUCTOR. BONDING JUMPER SHALL BE MINIMUM #2 AWG COPPER WIRE.

A2 OBSTRUCTION LIGHT DETAIL

SCALE: N.T.S.

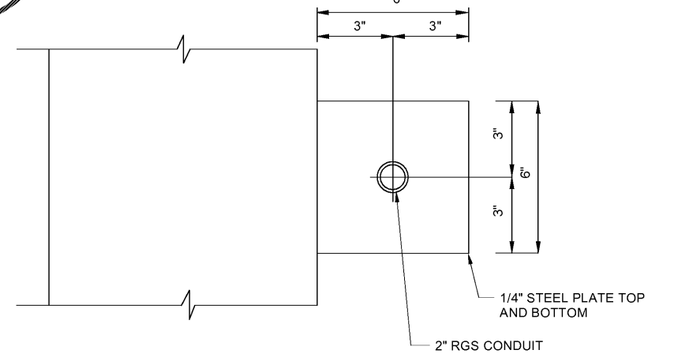

B4 SECTION

SCALE: N.T.S.

Order Plans @ WWW.LDILine.com

MARK	DESCRIPTION	DATE

DESIGNED BY:	TCG
DRAWN BY:	TCG
CHECKED BY:	TEH
SUBMITTED BY:	
ISSUED FOR CONSTRUCTION:	07/20/20

OWNER'S REPRESENTATIVE:
KENDALL D. PEARLIA

OCCUPANCY CLASSIFICATION:
BUSINESS (B) AND STORAGE (S1)*

TYPE OF CONSTRUCTION:
TYPE II (B) - NON-COMBUSTIBLE

*TEN MPH 400 X 2 = NO SEPARATION REQUIRED BETWEEN THE HANGAR AND THE OFFICE

NORFOLK SOUTHERN CORP
1200 PEACHTREE STREET, NE
ATLANTA, GEORGIA 30308

POND
3500 Parkway Lane, Suite 500
Peachtree Corners, GA 30092
Phone 678.336.7744
Fax 678.336.7745
GA COA # 1135537

CORPORATE AIRCRAFT HANGAR FOR NORFOLK SOUTHERN CORPORATION
FULTON COUNTY AIRPORT-BROWN FIELD (FTY)
3952 AVIATION CIRCLE, SUITE 200
ATLANTA, GEORGIA 30336

ELECTRICAL DETAILS

SHEET ID

E-506

Copyright © 2020 by Pond & Company. All rights reserved. No copying or duplication of these documents is allowed without the express written agreement of Pond & Company.

CONSTRUCTION DOCUMENTS

7/10/2020 11:56:08 AM BIM 360://1190557 - Pegasus/1190557_Pegasus_NS_MEP_FP_v19.rvt