SHEET NOTES:

1. REFER TO E-001 & E-002 FOR ELECTRICAL GENERAL NOTES, ABBREVIATIONS & LEGEND.
2. REFER TO E-600 FOR ELECTRICAL FEEDER SCHEDULES.

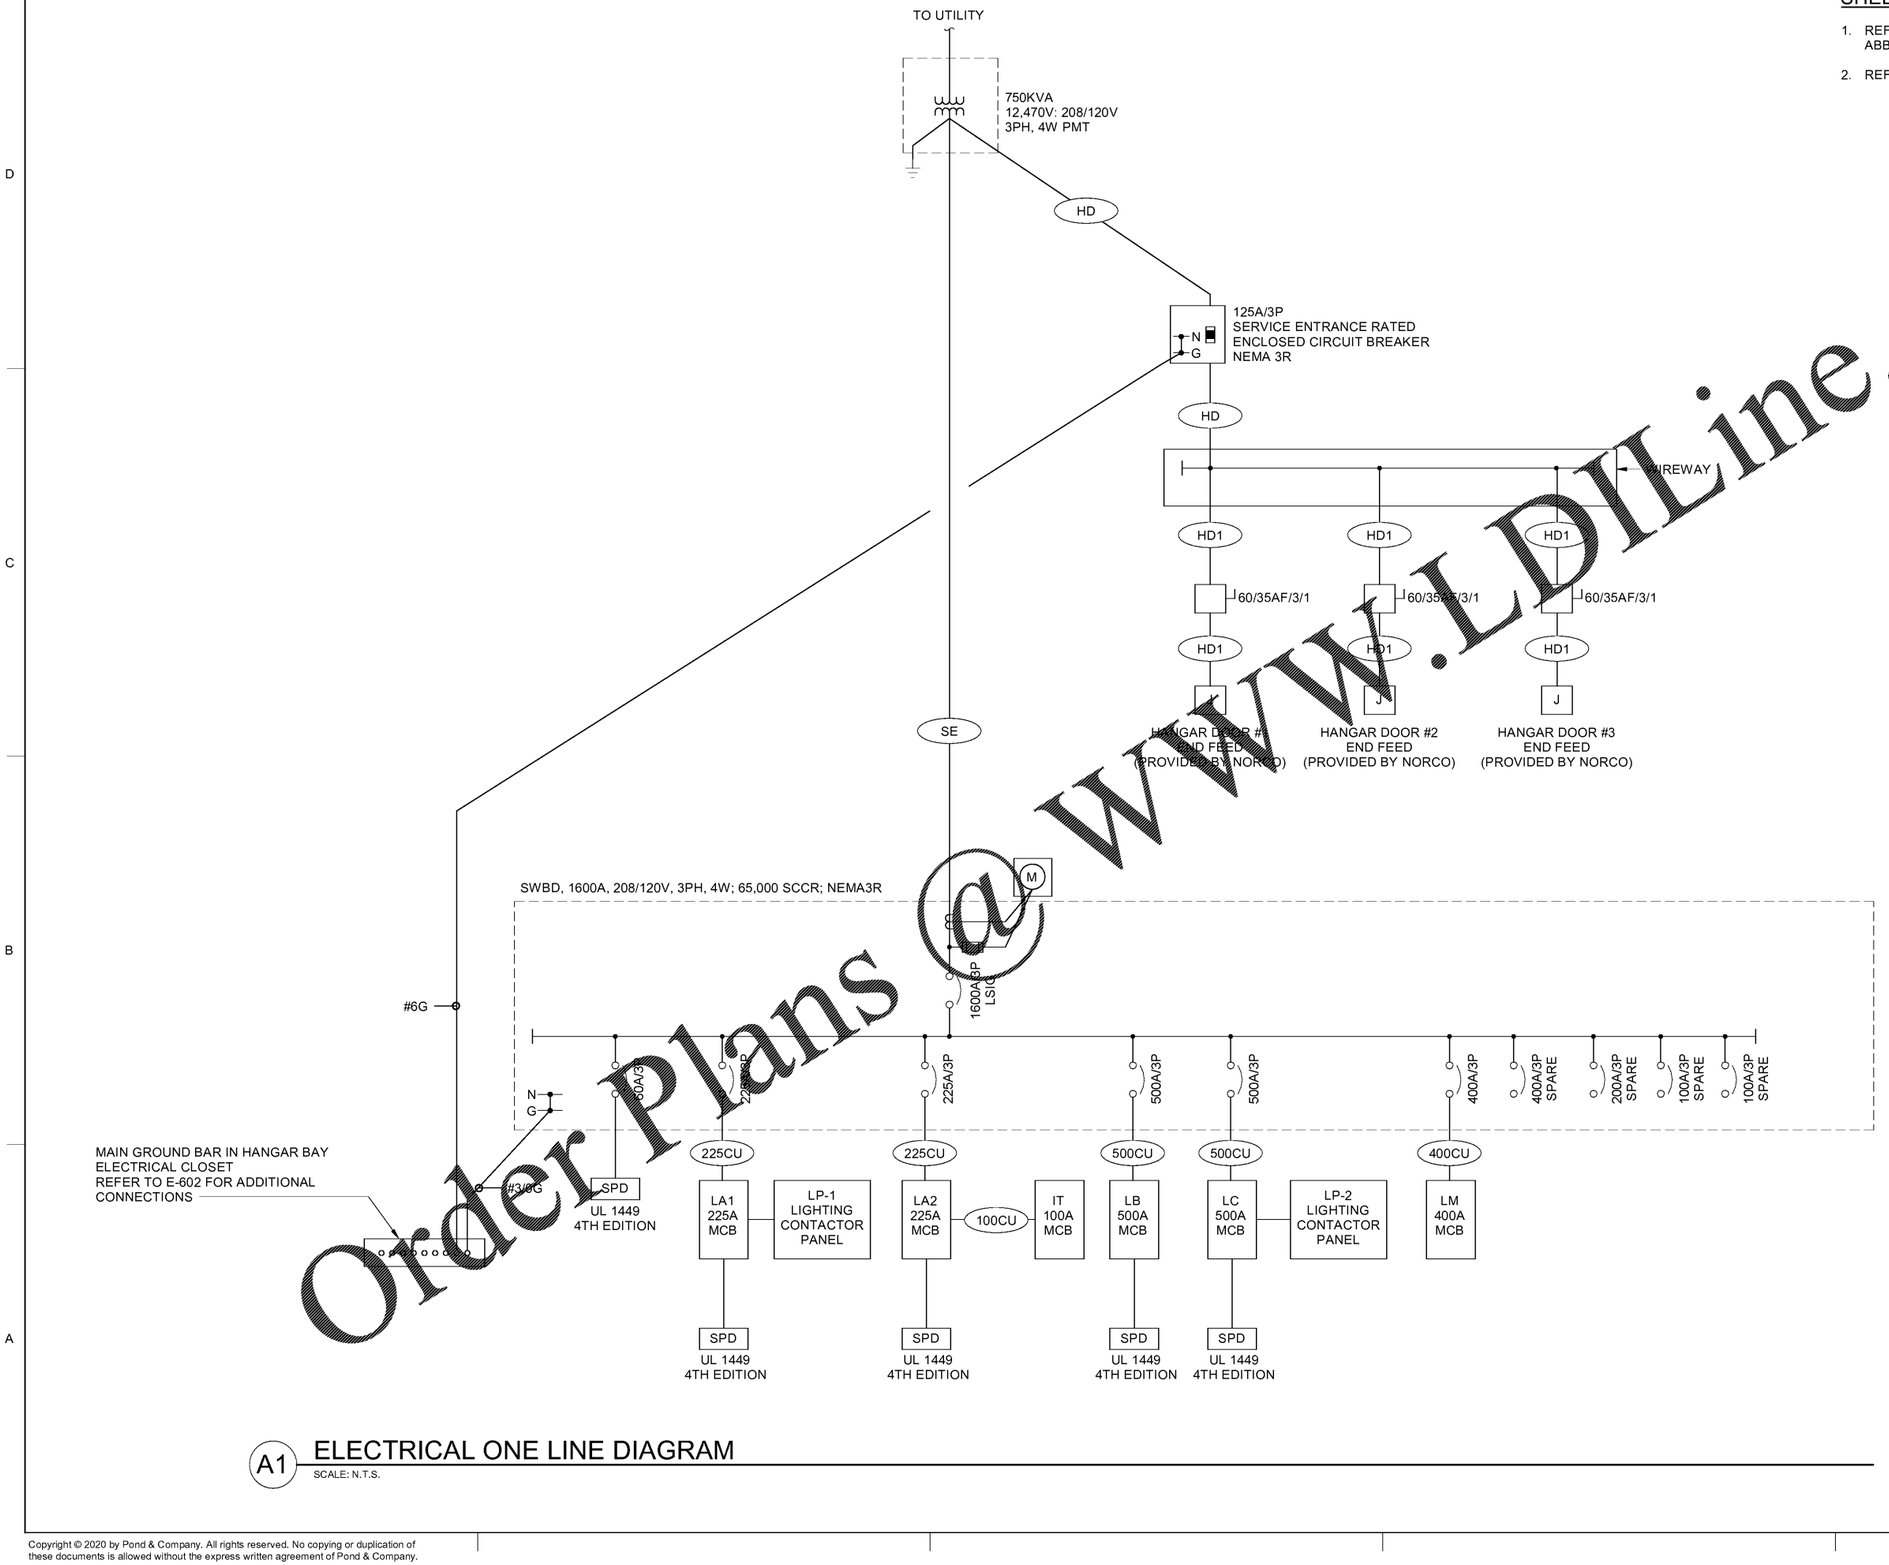

A1 ELECTRICAL ONE LINE DIAGRAM

SCALE: N.T.S.

Order Plans @ WWW.LDILine.com

MARK	DESCRIPTION	DATE

DESIGNED BY: TCG
DRAWN BY: TCG
CHECKED BY: TEH
SUBMITTED BY:
ISSUED FOR CONSTRUCTION: DD-MMM-YYYY

OWNER'S REPRESENTATIVE: HERALD HERNAN
OCCUPANCY CLASSIFICATION: BUSINESS (B) AND STORAGE (S1)
TYPE OF CONSTRUCTION: TYPE II-B NON-COMBUSTIBLE
PER NFPA 409, A1-4R GENERATOR SYSTEM SHALL BE MAINTAINED BY THE MANUFACTURER AND THE OWNER

NORFOLK SOUTHERN CORP
1200 PEACHTREE STREET, NE
ATLANTA, GEORGIA 30308

POND
3500 Parkway Lane, Suite 550
Peachtree Corners, GA 30092
Phone: (678) 336-2744
Fax: (678) 336-2745
GA CERT. NO. 1567

CORPORATE AIRCRAFT HANGAR FOR NORFOLK SOUTHERN CORPORATION
FULTON COUNTY AIRPORT - BROWN FIELD (FTY)
3952 AVIATION CIRCLE, SUITE 200
ATLANTA, GEORGIA 30336

ELECTRICAL ONE-LINE DIAGRAM

SHEET ID
E-601

Copyright © 2020 by Pond & Company. All rights reserved. No copying or duplication of these documents is allowed without the express written agreement of Pond & Company.

CONSTRUCTION DOCUMENTS