SHEET NOTES:

1. REFER TO E-001 & E-002 FOR ELECTRICAL GENERAL NOTES, ABBREVIATIONS & LEGEND.
2. GROUNDING DIAGRAM SHOWS TYPICAL CONNECTIONS AND IS NOT INTENDED TO SHOW ALL REQUIRED CONNECTIONS.

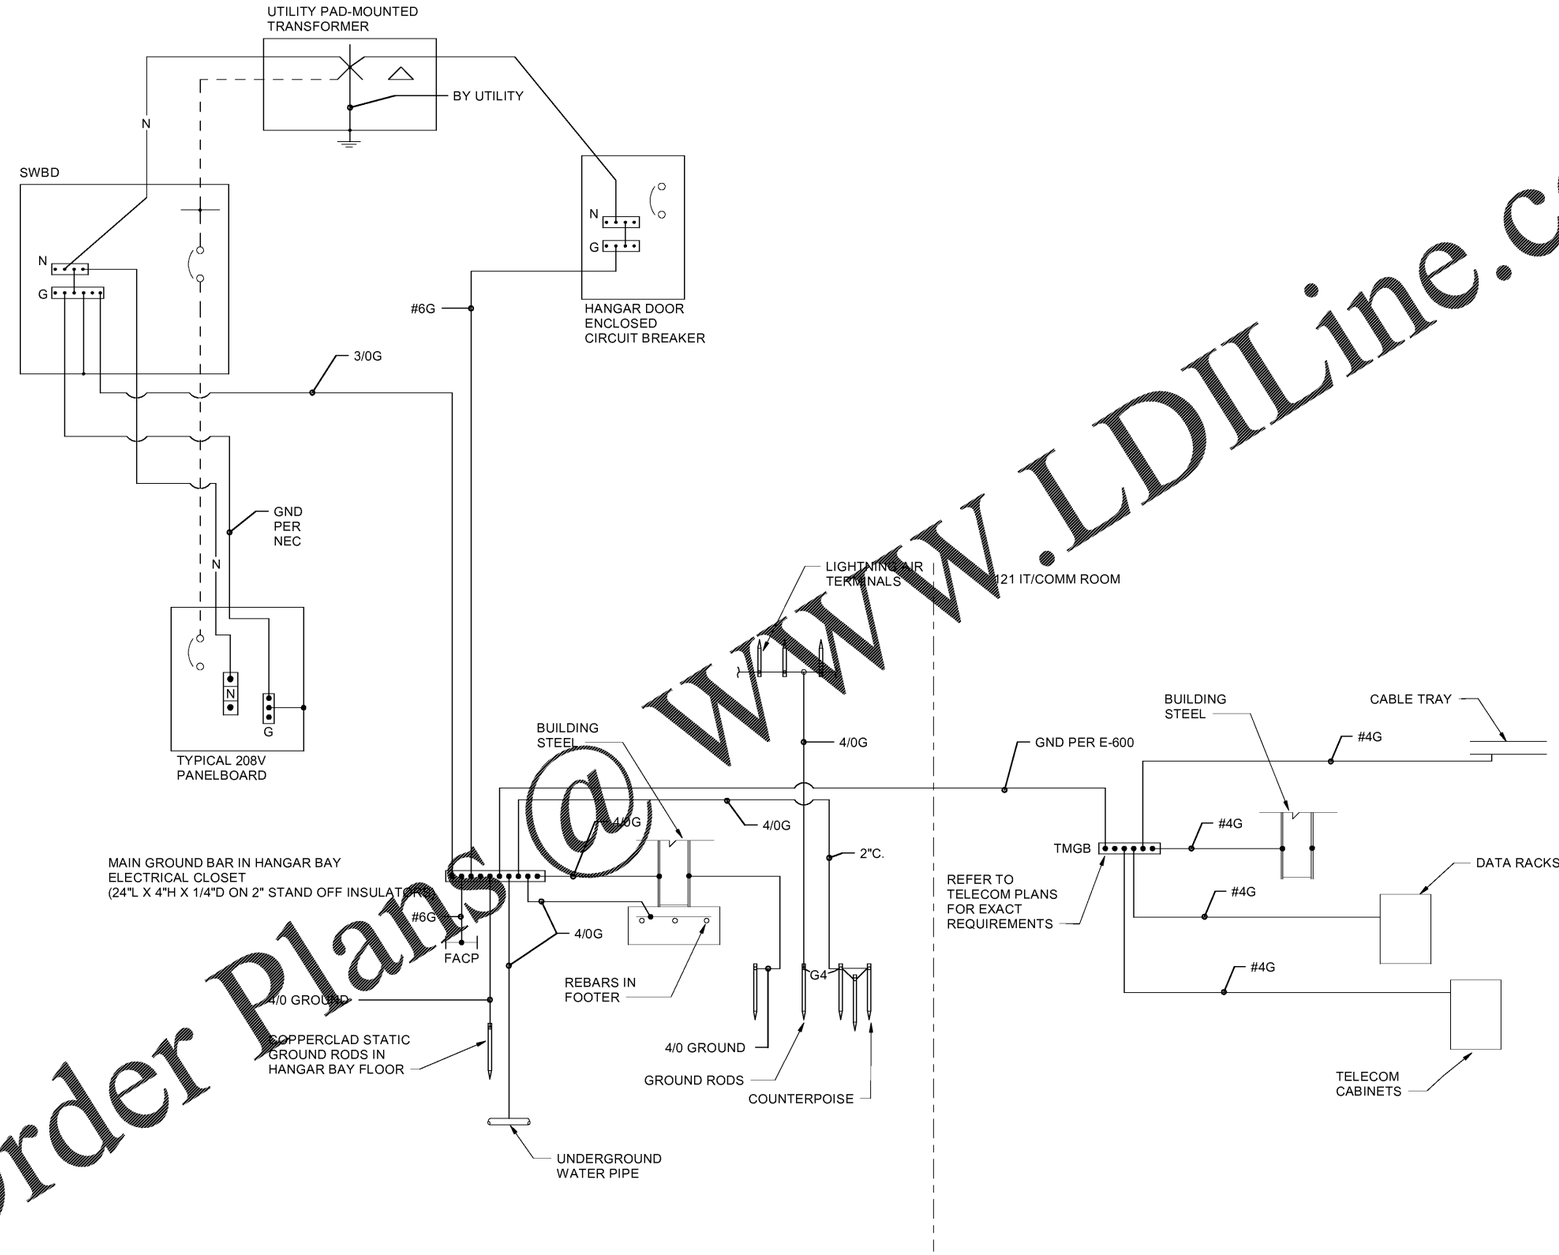

A1 GROUNDING DIAGRAM
SCALE: N.T.S.

Order Plans @ WWW.LDILine.com

MARK	DESCRIPTION	DATE

DESIGNED BY: TDG
DRAWN BY: TDG
CHECKED BY: TEH
SUBMITTED BY:
ISSUED FOR CONSTRUCTION: DD-MMM-YYYY

OWNER'S REPRESENTATIVE: HERALD HEARN, AIA
OCCUPANCY CLASSIFICATION: BUSINESS (B) AND STORAGE (S1)
TYPE OF CONSTRUCTION: TYPE II-B - NON-COMBUSTIBLE
PER NFPA 409, AS I AM SEPARATION IS PROVIDED BETWEEN THE HANGAR AND THE OFFICE

NORFOLK SOUTHERN CORP
1200 PEACHTREE STREET, NE
ATLANTA, GEORGIA 30309

POND
3500 Parkway Lane, Suite 500
Peachtree Corners, GA 30092
Phone (770) 368-2744
Fax (770) 368-2744
POND NO. 190557

CORPORATE AIRCRAFT HANGAR FOR NORFOLK SOUTHERN CORPORATION
TULLY COMMERCIAL AIRPORT (BUILDING EIGHT)
3952 AVIATION CIRCLE, SUITE 200
ATLANTA, GEORGIA 30336

GROUNDING DIAGRAM

SHEET ID
E-602

Copyright © 2020 by Pond & Company. All rights reserved. No copying or duplication of these documents is allowed without the express written agreement of Pond & Company.

CONSTRUCTION DOCUMENTS

7/10/2020 11:56:12 AM BIM 360://1190557 - Pegasus/1190557_Pegasus_NS_MEP_FP_v19.rvt