SHEET NOTES:

1. REFER TO T-001 FOR TELECOMMUNICATIONS GENERAL NOTES, ABBREVIATIONS & LEGEND.

KEYNOTES:
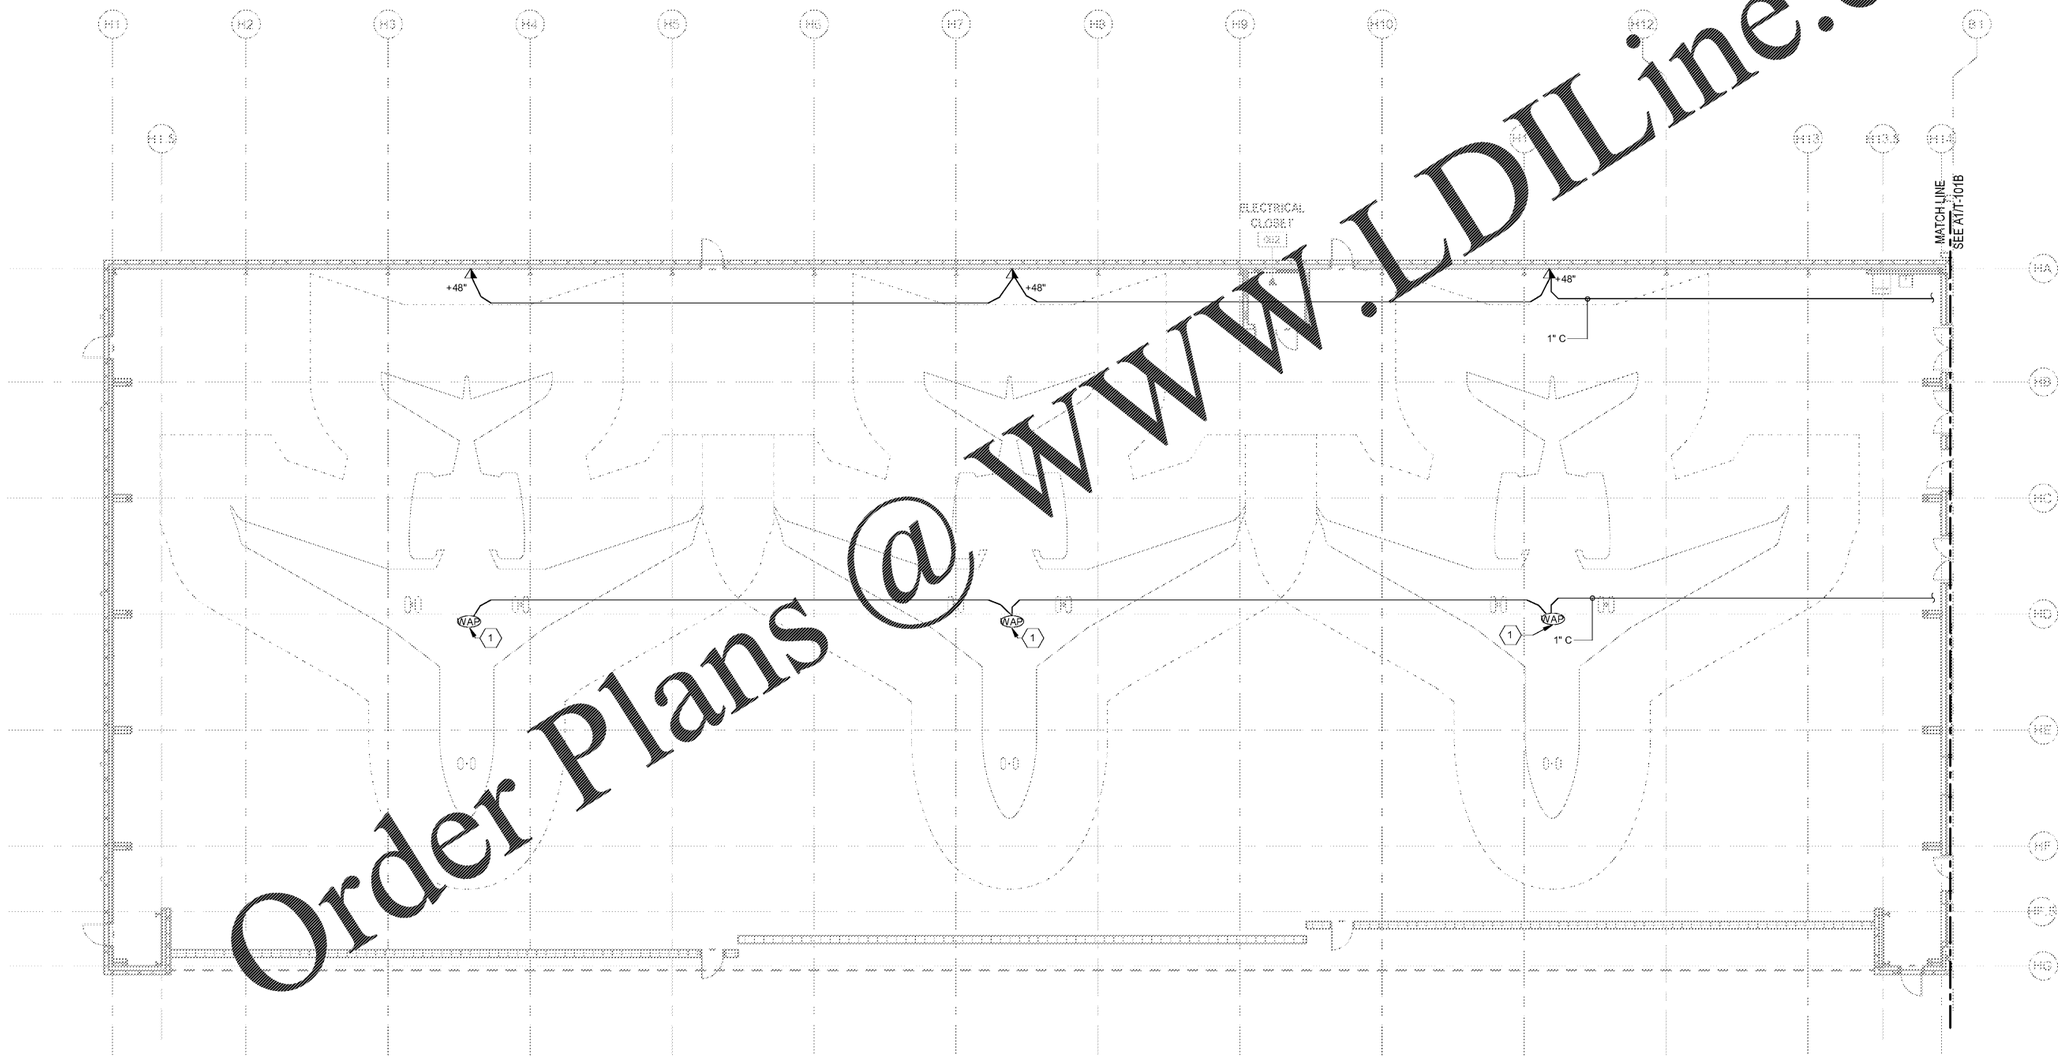
1. WIRELESS ACCESS POINT. PROVIDE 4" SQUARE JUNCTION BOX MOUNTED TO BOTTOM OF ROOF STRUCTURE FOR MOUNTING OF OFOI WIRELESS ACCESS POINT. PROVIDE 1"C WITH PULLSTRING BACK TO NEAREST CABLE TRAY.