SHEET NOTES:

1. REFER TO T-001 FOR TELECOMMUNICATIONS GENERAL NOTES, ABBREVIATIONS & LEGEND.
2. REFER TO T-501 FOR TYPICAL ACCESS CONTROL DOORS. ALL ACS LOCATIONS ARE PATHWAYS AND BOXES ONLY FOR FUTURE USE BY ACS CONTRACTOR. PROVIDE PULLSTRING IN ALL CONDUIT.

KEYNOTES:

1. PROVIDE 4" SQUARE JUNCTION BOX FOR FUTURE CCTV CAMERA BY OTHERS. PROVIDE 1"C WITH PULLSTRING FROM CAMERA LOCATION TO ROOM 121 HEAD END EQUIPMENT. COORDINATE HEAD END EQUIPMENT LOCATION WITH OWNER PRIOR TO INSTALLATION. PROVIDE 1"C WITH PULLSTRING TO FROM ROOM 121 TO ROOM 116.
2. ACCESS CONTROL SYSTEM DOOR RELEASE PUSH BUTTON. COORDINATE WITH ACCESS CONTROL VENDOR FOR SPECIFIC SYSTEM REQUIREMENTS.
3. 1800 DOORBELL ERA-UTX LONG RANGE WIRELESS PUSH BUTTON SHALL BE PLACED AT DOORS 100A AND 120B. PUSH BUTTON SHALL HAVE TWO SEPARATE DISTINCT SOUNDS TO ALERT THE BUILDING OCCUPANTS WHEN SOMEONE HAS ARRIVED.
4. 1800DOORBELL ERA-DCRX 4000FT RANGE WIRELESS CHIME RECEIVER. REFER TO E-111 AND E-112 FOR POWER OUTLET LOCATIONS.

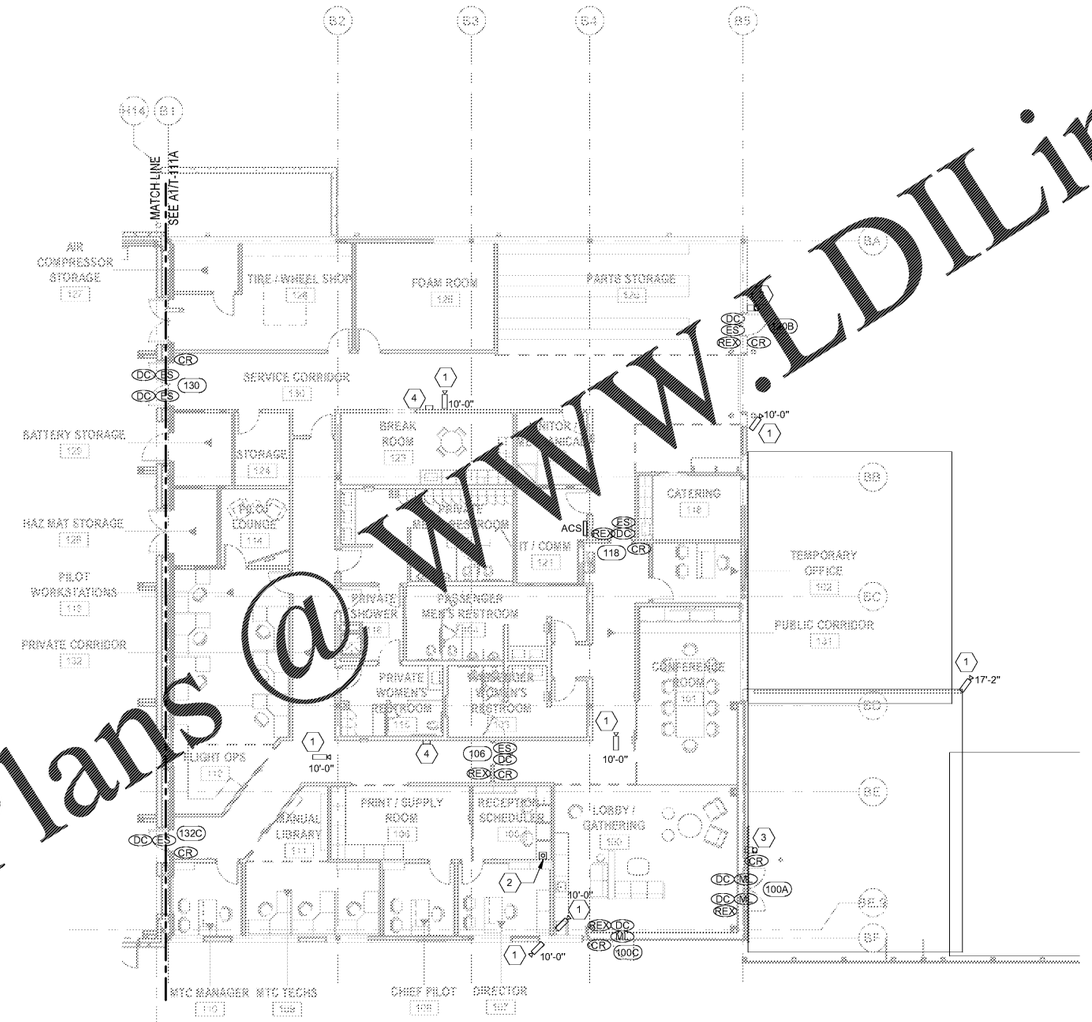

A2 ELECTRONIC SECURITY SYSTEM PLAN - OFFICE AREA
SCALE: 3/32" = 1'-0"

8 0 8 16 24
SCALE: 3/32" = 1'-0"

NORTH

Order Plans @ WWW.LDILine.com

MARK	DESCRIPTION	DATE

DESIGNED BY: TCG
DRAWN BY: TCG
CHECKED BY: TEH
SUBMITTED BY:
ISSUED FOR CONSTRUCTION: DD.MMM.YYYY

OWNER'S REPRESENTATIVE: KENDALL P. KEATS, AIA
OCCUPANCY CLASSIFICATION: BUSINESS (B) AND STORAGE (S1)*
TYPE OF CONSTRUCTION: TYPE II-B - NONCOMBUSTIBLE
*TER NEPA 409.4.3 HR SEPARATION BETWEEN B AND S1 OCCUPANCIES AND THE OFFICE

NORFOLK SOUTHERN CORP
1200 PEACHTREE STREET, NE
ATLANTA, GEORGIA 30308

POND
3500 Parkway Lane, Suite 500
Peachtree Corners, GA 30092
Phone: (770) 209-1208
Fax: (770) 368-7744
FIRM ID: 1108273

CORPORATE AIRCRAFT HANGAR FOR NORFOLK SOUTHERN CORPORATION
FULTON COUNTY AIRPORT - BROWN FIELD (PDK)
3952 AVIATION CIRCLE, SUITE 200
ATLANTA, GEORGIA 30336

ELECTRONIC SECURITY SYSTEM PLAN - OFFICE AREA

SHEET ID
T-111B

Copyright © 2020 by Pond & Company. All rights reserved. No copying or duplication of these documents is allowed without the express written agreement of Pond & Company.

CONSTRUCTION DOCUMENTS

7/10/2020 11:56:30 AM BIM 360://1190557 - Pegasus/1190557_Pegasus_NS_MEP_FP_v19.rvt