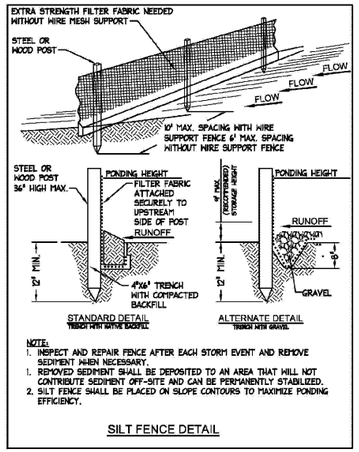

SILT FENCE DETAIL

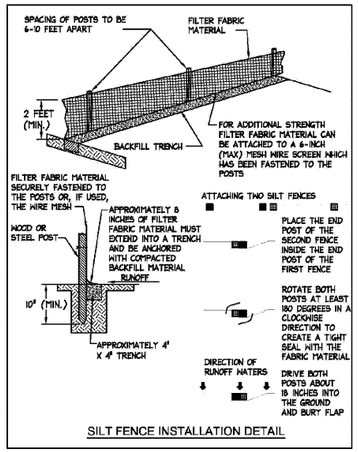

SILT FENCE INSTALLATION DETAIL

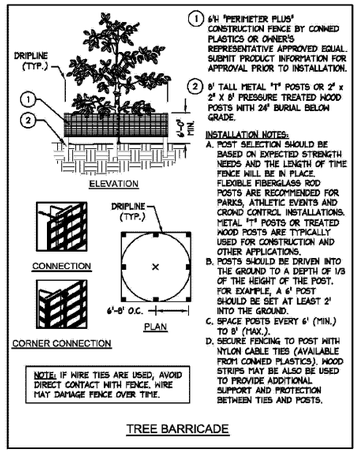

TREE BARRICADE

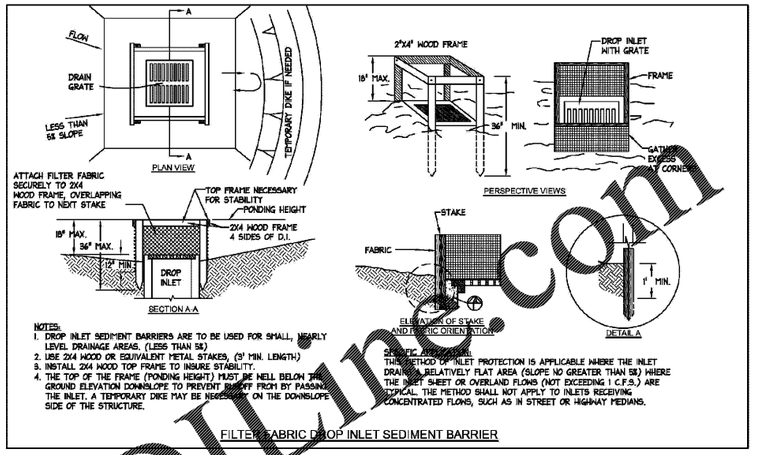

FILTER FABRIC DROP INLET SEDIMENT BARRIER

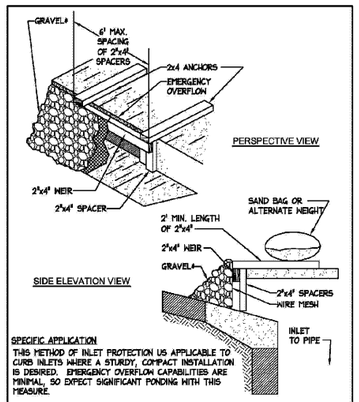

GRAVEL CURB INLET SEDIMENT FILTER WITH OVERFLOW WEIR

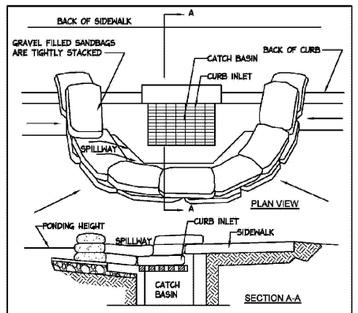

CURB INLET SEDIMENT BARRIER

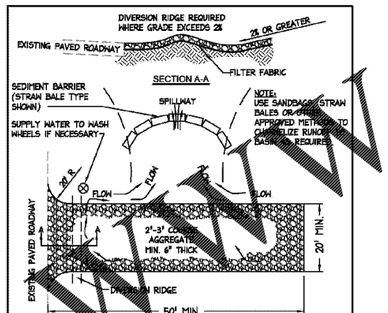

TEMPORARY GRAVEL CONSTRUCTION ENTRANCE

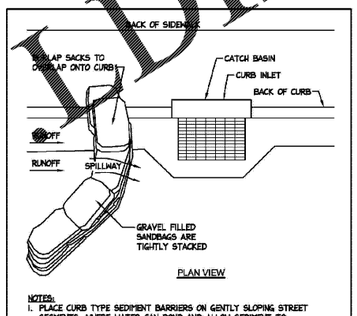

CURB AND GUTTER SEDIMENT BARRIER

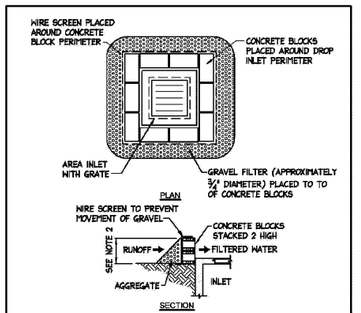

BLOCK AND AGGREGATE INLET SEDIMENT DEVISE

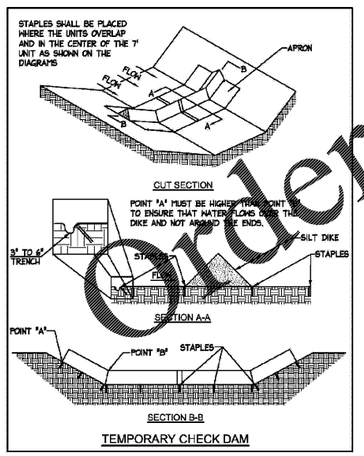

TEMPORARY CHECK DAM

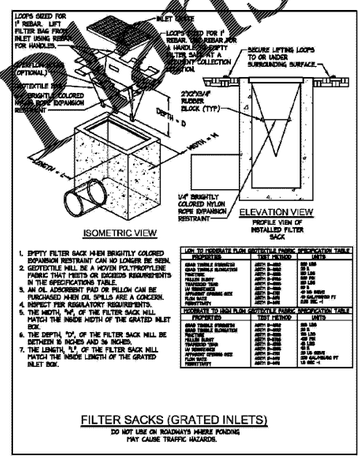

FILTER SACKS (GRATED INLETS)

DO NOT USE ON ROADWAYS WHERE PONDING MAY CAUSE TRAFFIC HAZARDS.

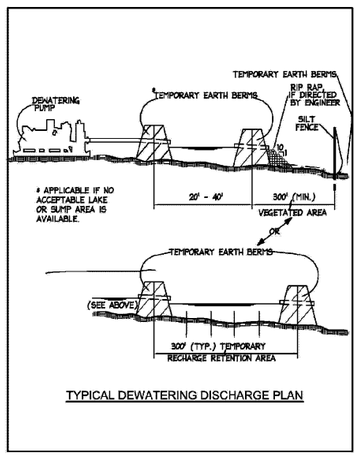

TYPICAL DEWATERING DISCHARGE PLAN

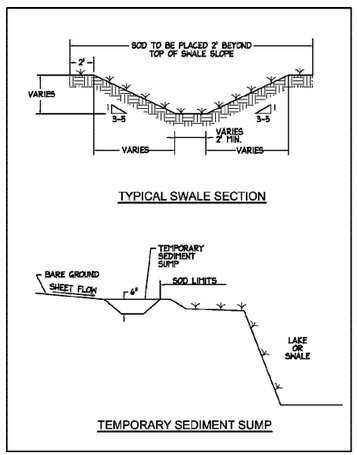

TEMPORARY SEDIMENT SUMP

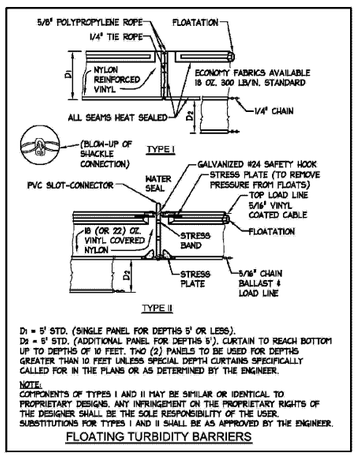

FLOATING TURBIDITY BARRIERS

Order Plans @ WWW.FLDrive.com

NO.	REVISIONS	DATE	BY

Kimley»Horn
© 2020 KIMLEY-HORN AND ASSOCIATES, INC.
12740 GRAN BAY PARKWAY WEST, SUITE 2350
JACKSONVILLE, FLORIDA 32258
PHONE: 904-828-3900
WWW.KIMLEY-HORN.COM REGISTRY 696

JOSEPH P. MECCA LICENSE No. 53192 STATE OF FLORIDA PROFESSIONAL ENGINEER

LICENSED PROFESSIONAL JOSEPH P. MECCA, P.E. FLORIDA LICENSE NUMBER 53192

THIS ITEM HAS BEEN ELECTRONICALLY SIGNED AND SEALED BY: JOSEPH P. MECCA, P.E.

PRINTED COPIES OF THIS DOCUMENT SHALL BE CONSIDERED SIGNED, SEALED AND THE SIGNATURE MUST BE VERIFIED ON ANY ELECTRONIC COPIES

KHA PROJECT 045538000
DATE MAY 2020
SCALE: AS SHOWN
DESIGNED BY: CDC
DRAWN BY: CDC
CHECKED BY: JPM

BEST MANAGEMENT PRACTICES DETAILS

MARRIOTT SAWGRASS CABANA BEACH CLUB
PREPARED FOR
CWI SAWGRASS HOTEL, LLC

ST. JOHNS COUNTY FLORIDA

SHEET NUMBER
C-24

The Consultant hereby grants the Owner a non-exclusive right to reuse these documents for the purpose of constructing, occupying and maintaining the project, but not for any other purpose. The Consultant shall not be liable for any reuse by the Owner or its agents for any other purpose or modification of these documents without written authorization and adaptation by Kimley-Horn and Associates, Inc.