MATERIAL SELECTION

REFER TO DESIGN SELCTIONS SCHEDULE (A3.32) FOR FURTHER INFORMATION.

- AMF-01A STANDING SEAM ROOF
- AMF-01B ALUMINUM
- AMF-05 PUNCHED IRON WINDOW ORNAMENTATION
- GL-05 CLEAR GLASS
- GL-05F FROSTED GLASS
- OHR-01 CABLE RAILING STAINLESS STEEL
- PCP-01 SANTA BARBARA FINISH PLASTER
- PCP-02 SANTA BARBARA FINISH PLASTER
- RCC-01 CUSTOM CANTILEVERED CANOPY
- ST-01 STONE PROFILE
- ST-02 STONE WALL CAP
- SWD-01 WOOD CLADDING
- SWD-02 1x6 DECK BOARD SIDING
- SWD-03 5/4x6" RABBETED TRIM BOARD
- SWD-04 5/4x4" RABBETED TRIM BOARD
- SWD-05 1 1/2" SIMULATED WOOD TRIM
- SWD-06 1 1/2" SIMULATED WOOD TRIM
- SWD-07 SIMULATED WOOD RAILING
- SWD-08 RABBETED TRIM BOARD
- SWD-09 SIMULATED WOOD [illegible]
- SWD-10 [illegible] TONGUE & GROOVE CEILING

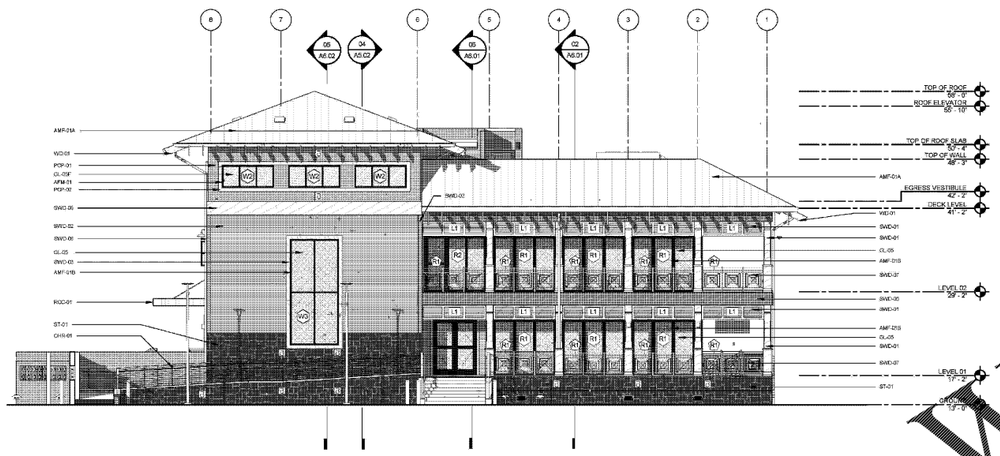

04 SOUTH ELEVATION
1/8" = 1'-0"

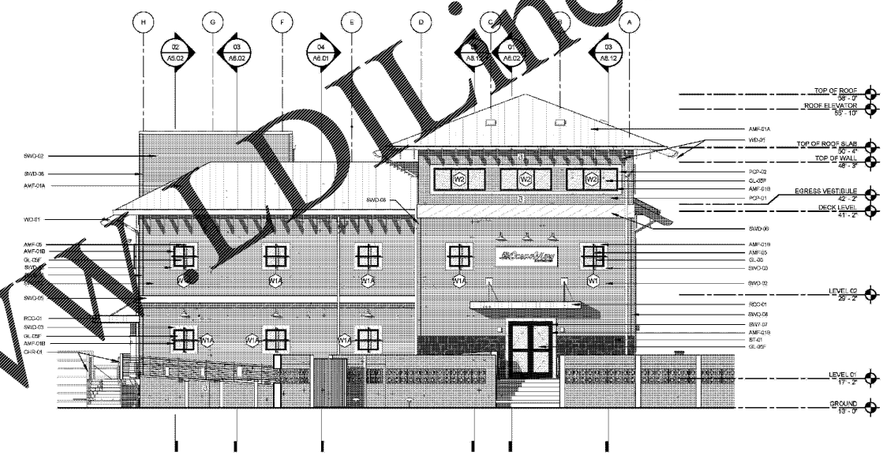

03 WEST ELEVATION
1/8" = 1'-0"

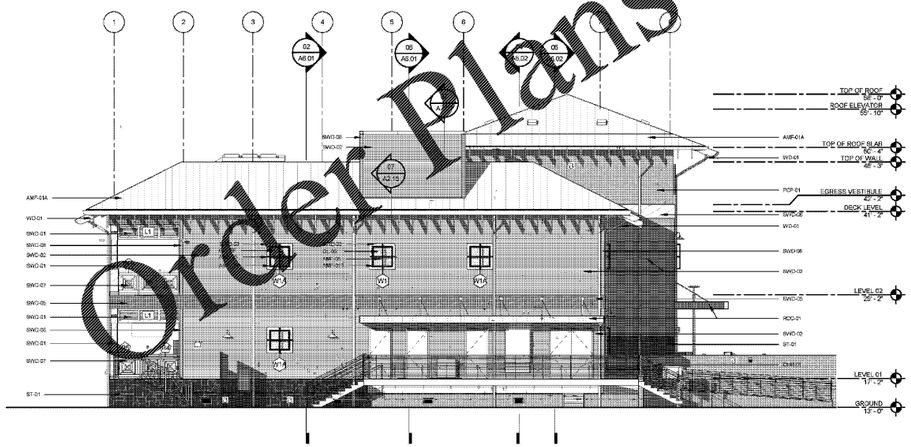

02 NORTH ELEVATION
1/8" = 1'-0"

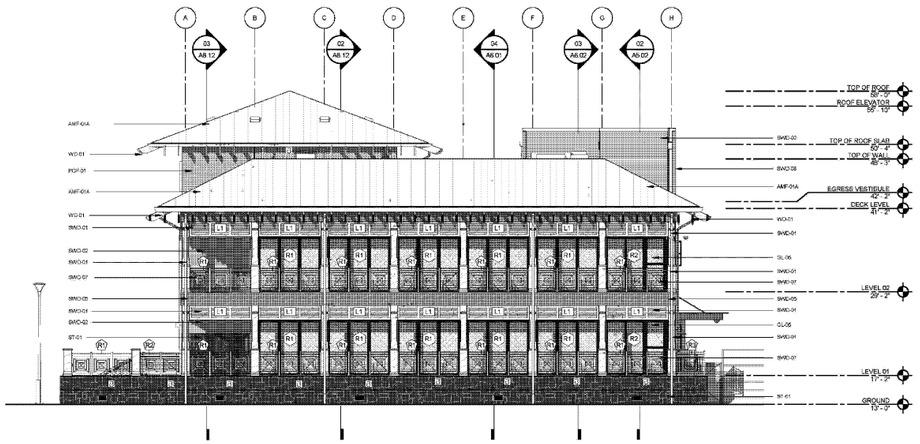

01 EAST ELEVATION
1/8" = 1'-0"

Order Plans @ WWW.LDLine.com

HKS

ARCHITECT
HKS ARCHITECTS, INC.
#AA 26001119
2535 SALZEDO ST, 4TH FLOOR
CORAL GABLES, FL 33134

STRUCTURAL CONSULTANT
THORNTON TOMASETTI
101 NE THIRD AVE., SUITE 1170
FORT LAUDERDALE, FL 33301-1199

MEP CONSULTANT
THOMPSON HILE
50 TECHNOLOGY PKWY S. PEACHTREE CORNERS, GA 30092

KITCHEN CONSULTANT
INNOVATIVE FOOD SERVICE
11101 NORTH 46TH STREET, TAMPA, FL 33617

WATERPROOFING CONSULTANT
CDC USA
8070 Park Ln., Suite 400 Dallas, TX 75231

CODE & LIFE SAFETY CONSULTANT
HOWE ENGINEERS
101 LONGWATER CIR. NORWELL, MA 02061

MARRIOTT SAWGRASS CABANA CLUB

619 PONTE VEDRA BLVD
PONTE VEDRA BEACH, FL 32082

OWNER
WATERMARK CAPITAL PARTNERS, LLC
150 NORTH RIVERSIDE PLAZA SUITE 4200
CHICAGO, IL 60606

OWNER'S CONSULTANT
THE JOHN HARDY GROUP INC.
6085 BARFIELD RD. SUITE 200
ATLANTA, GA 30328

CIVIL ENGINEER AND LANDSCAPE CONSULTANT
KIMLEY-HORN
12740 GRAN BAY PARKWAY WEST
SUITE 2350
JACKSONVILLE, FL 32258

INTERIOR DESIGN CONSULTANT
HBA DESIGN
3016 NEBRASKA AVENUE, SANTA MONICA, CALIFORNIA 90404 U. S. A.

STATE OF FLORIDA
JONATHAN G. BORRELL
AR99092
REGISTERED ARCHITECT

JONATHAN G BORRELL, STATE OF FLORIDA, REGISTERED ARCHITECT, LICENSE NO. AR99092
THIS ITEM HAS BEEN DIGITALLY SIGNED AND SEALED BY JONATHAN G. BORRELL ON 05/22/2020
USING A DIGITAL SIGNATURE.
PRINTED COPIES OF THIS DOCUMENT ARE NOT CONSIDERED SIGNED AND SEALED AND THE SIGNATURE MUST BE VERIFIED ON ANY ELECTRONIC COPIES.

KEY PLAN

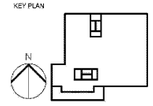

REVISION
NO. DESCRIPTION DATE

HKS PROJECT NUMBER
22808.001
DATE
05/22/2020
ISSUE
PERMIT SET

SHEET TITLE
BUILDING ELEVATIONS

SHEET NO.
A5.01

© 2020 HKS ARCHITECTS, INC.

PLOT DATE: 5/22/2020 4:37:23 PM TEMPLATE VERSION: 3.0.0.20170503