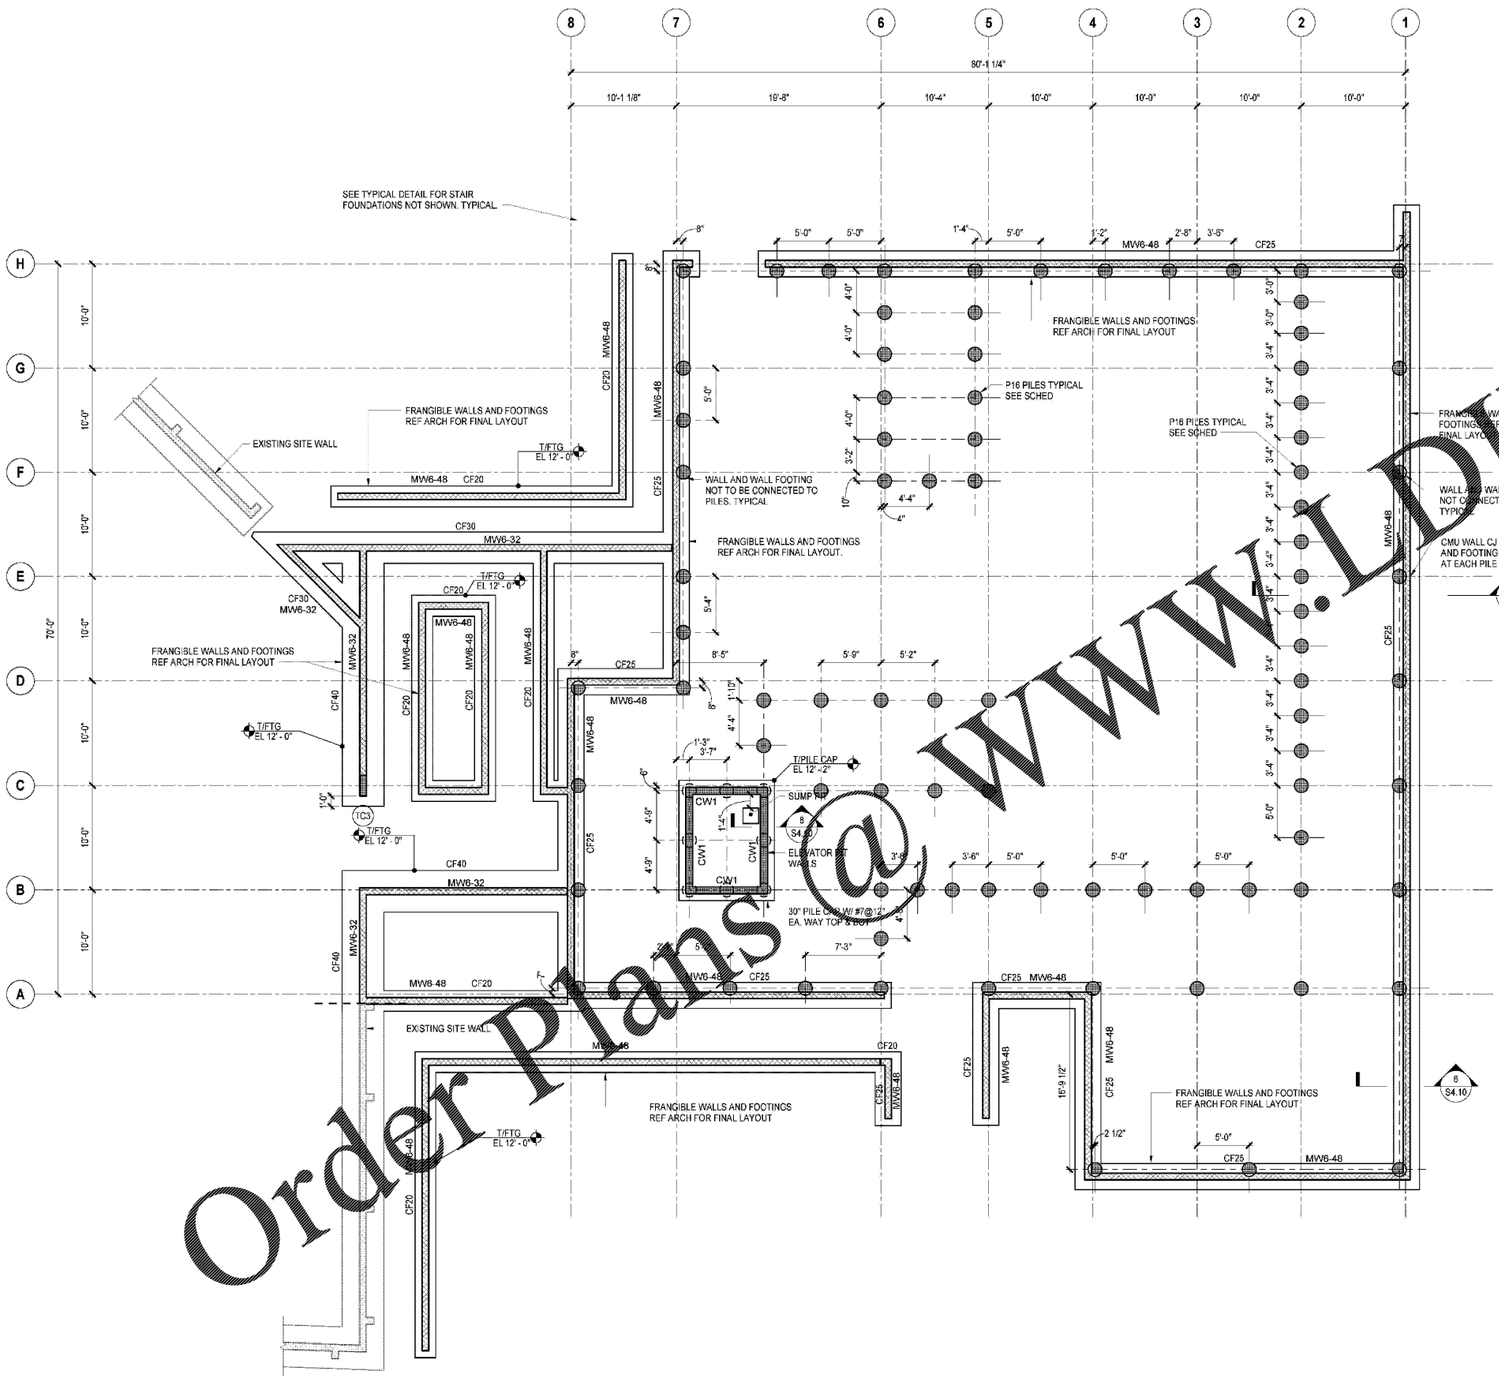


## 1 FRAMING PLAN - LOWER FOUNDATION

SCALE: 3/16" = 1'-0"

**SHEET NOTES:**

1. SEE GENERAL NOTES FOR CONCRETE COMPRESSIVE STRENGTH
2. T/FOOTING = EL 12'-0", UON. COORDINATE WITH GEOTECH REQUIREMENTS.
3. FOR ADDITIONAL INFORMATION REFER TO THE FOLLOWING DRAWINGS:

| | |
|---|---|
| DRAWING LISTS, GENERAL NOTES AND LOADING DIAGRAMS | S0 SERIES DRAWINGS |
| TYPICAL FOUNDATION DETAILS | S2 SERIES DRAWINGS |
| CONCRETE SUPERSTRUCTURE SCHEDULES AND DETAILS | S4 SERIES DRAWINGS |
| MASONRY DETAILS | S6 SERIES DRAWINGS |

Order Plans @ www.LDILine.com

HKS


**ARCHITECT**
HKS ARCHITECTS, INC.
#AA-F000119
201 ALHAMBRA CIRCLE, SUITE 600
CORAL GABLES, FL 33134

**CIVIL ENGINEER**
KIMLEY-HORN
12740 GRAN BAY PARKWAY WEST
SUITE 2350
JACKSONVILLE, FL 32258

**STRUCTURAL CONSULTANT**
THORNTON TOMASETTI, INC.
101 NE THIRD AVENUE, SUITE 1170
FORT LAUDERDALE, FL 33301-1199
www.ThorntonTomasetti.com • COA#7519

**MEP CONSULTANT**
THOMPSON EHLE
50 TECHNOLOGY PKWY S. PEACHTREE CORNERS, GA 30092

**KITCHEN CONSULTANT**
INNOVATIVE FOOD SERVICE
11101 NORTH 49TH STREET, TAMPA, FL 33617

**WATERPROOFING CONSULTANT**
CDC USA
8070 Park Ln., Suite 400 Dallas, TX 75231

**CODE & LIFE SAFETY CONSULTANT**
HOWE ENGINEERS
101 LONGWATER CIR, NORWELL, MA 02061


# MARRIOTT SAWGRASS CABANA CLUB


**OWNER**
WATERMARK CAPITAL PARTNERS, LLC
150 NORTH RIVERSIDE PLAZA SUITE 4200
CHICAGO, IL 60606

**OWNER'S CONSULTANT**
THE JOHN HARDY GROUP INC.
6085 BARFIELD RD. SUITE 200
ATLANTA, GA 30328


DEREK WASSINK LICENSE No. 55303 STATE OF FLORIDA PROFESSIONAL ENGINEER

DEREK WASSINK, STATE OF FLORIDA, REGISTERED ENGINEER NO. 55303. THIS ITEM HAS BEEN DIGITALLY SIGNED AND SEALED BY DEREK WASSINK ON 5/15/2020 USING A DIGITAL SIGNATURE. PRINTED COPIES OF THIS DOCUMENT ARE NOT CONSIDERED SIGNED AND SEALED AND THE SIGNATURE MUST BE VERIFIED ON ANY ELECTRONIC COPIES.

KEY PLAN




| REVISION NO. | DESCRIPTION | DATE |
|---|---|---|

HKS PROJECT NUMBER
**22808.001**

DATE
**05/22/2020**

ISSUE
**PERMIT SET**

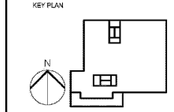SHEET TITLE
**FRAMING PLAN - LOWER FOUNDATION**

**S1.00**

© 2018 HKS ARCHITECTS, INC.

© THORNTON TOMASETTI, INC. 2020 PLOTTED ON: 5/31/2020 5:24:40 PM Sheet Number: S1.00 BIM 360://22808.001_Marriott Sawgrass Cabana Club_2019/8_MARRIOTT_CABANA_CLUB_2019.rvt
5/31/2020 5:24:40 PM TEMPLATE VERSION: 3.0.0.20170023