BIM 360://22808.001_Marriott Sawgrass Cabana Club_2019/05_MARRIOTT_CABANA_CLUB_2019.rvt

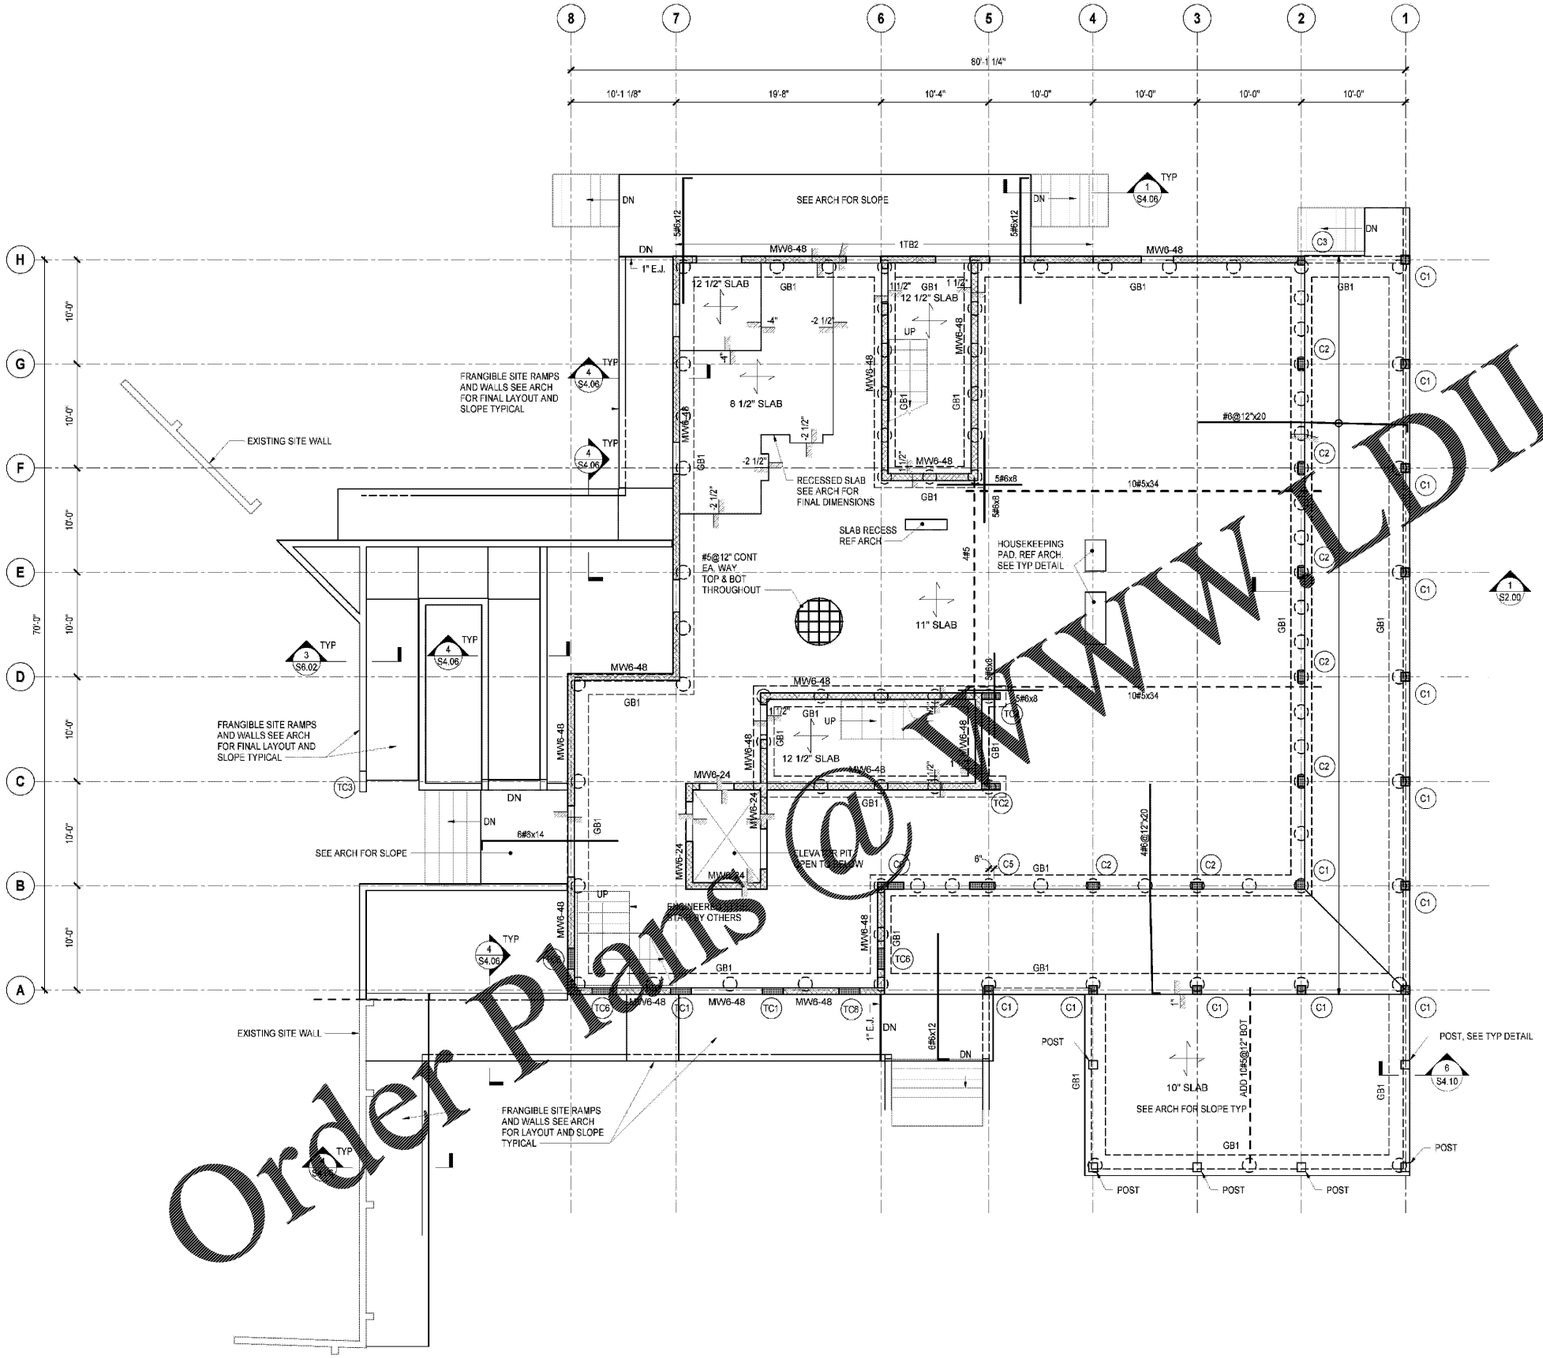

1 **FRAMING PLAN - LEVEL 01**
SCALE: 3/16" = 1'-0"

SHEET NOTES:

1. TOP OF SLAB AND TOP OF BEAM EL 17'-1/2" UON THUS:
   X - INDICATES CHANGE IN STRUCTURAL SLAB ELEVATION
2. SLABS TO BE 11" THICK NORMALWEIGHT CONCRETE SLAB UON. SEE PLAN FOR TYPICAL AND ADDITIONAL SLAB REINFORCEMENT.
3. SEE GENERAL NOTES FOR CONCRETE COMPRESSIVE STRENGTH
4. FOR ADDITIONAL INFORMATION REFER TO THE FOLLOWING DRAWINGS:

DRAWING LISTS, GENERAL NOTES AND LOADING DIAGRAMS	S0 SERIES DRAWINGS
TYPICAL FOUNDATION DETAILS	S2 SERIES DRAWINGS
CONCRETE SUPERSTRUCTURE SCHEDULES AND DETAILS	S4 SERIES DRAWINGS
MASONRY DETAILS	S6 SERIES DRAWINGS

5. SYMBOLS:
   INDICATES TWO WAY SLAB AND THICKNESS. SEE TYPICAL SLAB DETAILS.
   UP INDICATES SLOPE IN TOP OF SLAB
6. NOTATIONS:
   CA / CB INDICATES COLUMN ABOVE / BELOW
7. SLAB BOTTOM BAR CLEAR COVER = 1 1/2"
8. SLAB TOP BAR CLEAR COVER = 1 1/2"

SLAB SECTION

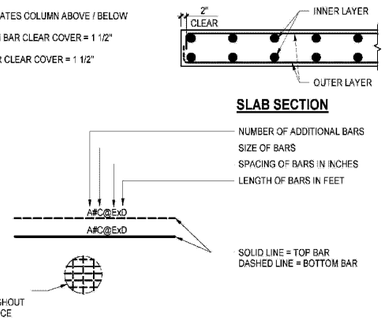

BAR LEGEND NOTES:

1. CENTERLINE OF COLUMN MAY NOT COINCIDE W/ GRIDLINES SEE DRAWINGS FOR OFFSET DIMENSION
2. PLACE ADDITIONAL BARS AT SAME SPACING OF CONTINUOUS BARS AND MIDWAY BETWEEN CONTINUOUS BARS UON
3. ALL CONTINUOUS BOTTOM BARS TO EXTEND WITHIN 2 INCHES OF SLAB EDGE
4. A MINIMUM OF 2 BOTTOM BARS MUST EXTEND THROUGH THE COLUMN JOINT IN EACH DIRECTION
5. AT EXTERIOR SUPPORT HOOK 2 BOTTOM BARS THAT PASS THROUGH COLUMN WITH 90° STANDARD HOOK OR IF NECESSARY USE 180° STANDARD HOOK
6. EXTEND BOTTOM BARS 6 INCHES INTO SUPPORT AT EACH END
7. TERMINATE TOP BARS WITH STANDARD 90-DEG OR 180-DEG HOOK AT SLAB EDGES

Order Plans @ WWW.LDILine.com

HKS

ARCHITECT
HKS ARCHITECTS, INC.
#AA F000119
201 ALHAMBRA CIRCLE, SUITE 600
CORAL GABLES, FL 33134

CIVIL ENGINEER
KIMLEY-HORN
12740 GRAN BAY PARKWAY WEST
SUITE 2350
JACKSONVILLE, FL 32258

STRUCTURAL CONSULTANT
THORNTON TOMASETTI, INC.
101 NE THIRD AVENUE, SUITE 1170
FORT LAUDERDALE, FL 33301-1159
www.ThorntonTomasetti.com • COA#7519

MEP CONSULTANT
THOMPSON EHLE
50 TECHNOLOGY PKWY S, PEACHTREE CORNERS, GA 30092

KITCHEN CONSULTANT
INNOVATIVE FOOD SERVICES
11101 NORTH 46TH STREET, TAMPA, FL 33617

WATERPROOFING CONSULTANT
CDC USA
8070 Park Ln., Suite 400 Dallas, TX 75231

CODE & LIFE SAFETY CONSULTANT
HOWE ENGINEERS
101 LONGWATER CIR, NORWELL, MA 02061

MARRIOTT SAWGRASS CABANA CLUB

OWNER
WATERMARK CAPITAL PARTNERS, LLC
150 NORTH RIVERSIDE PLAZA SUITE 4200
CHICAGO, IL 60606

OWNER'S CONSULTANT
THE JOHN HARDY GROUP INC.
6385 BARFIELD RD. SUITE 200
ATLANTA, GA 30328

DEREK WASINK LICENSE No. 55303 STATE OF FLORIDA PROFESSIONAL ENGINEER

DEREK WASINK, STATE OF FLORIDA, REGISTERED ENGINEER NO. 55303. THIS ITEM HAS BEEN DIGITALLY SIGNED AND SEALED BY DEREK WASINK ON 05/22/2020. USING A DIGITAL SIGNATURE. PRINTED COPIES OF THIS DOCUMENT ARE NOT CONSIDERED SIGNED AND SEALED AND THE SIGNATURE MUST BE VERIFIED ON ANY ELECTRONIC COPIES.

KEY PLAN

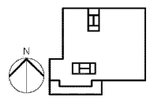

REVISION NO.	DESCRIPTION	DATE

HKS PROJECT NUMBER
22808.001
DATE
05/22/2020
ISSUE
PERMIT SET
SHEET TITLE
FRAMING PLAN - LEVEL 01

S1.01

© THORNTON TOMASETTI, INC. 2020 PLOTTED ON: 5/21/2020 5:54:43 PM Sheet Number: S1.01 BIM 360://22808.001_Marriott Sawgrass Cabana Club_2019/05_MARRIOTT_CABANA_CLUB_2019.rvt
5/21/2020 5:54:45 PM TEMPLATE VERSION: 3/5/2019

©2018 HKS ARCHITECTS, INC.