BIM 360://22808.001_Marriott Sawgrass Cabana Club_2019/05_MARRIOTT_CABANA_CLUB_2019.rvt

© THORNTON TOMASETTI, INC. 2020 PLOTTED ON: 5/21/2020 5:54:59 PM Sheet Number: S5.00 BIM 360://22808.001_Marriott Sawgrass Cabana Club_2019/05_MARRIOTT_CABANA_CLUB_2019.rvt
5/21/2020 5:54:59 PM TEMPLATE VERSION: 3.0.0.20170523

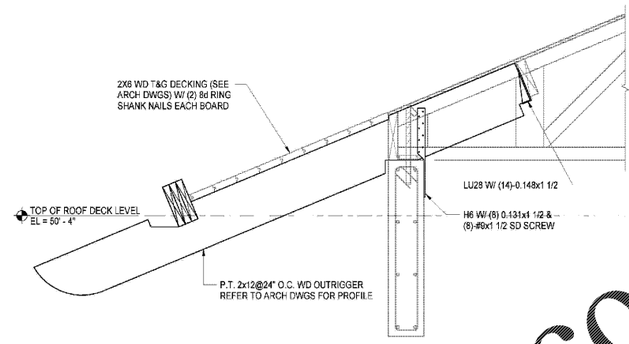

4 SECTION AT WOOD OUTRIGGER

SCALE: 1" = 1'-0"

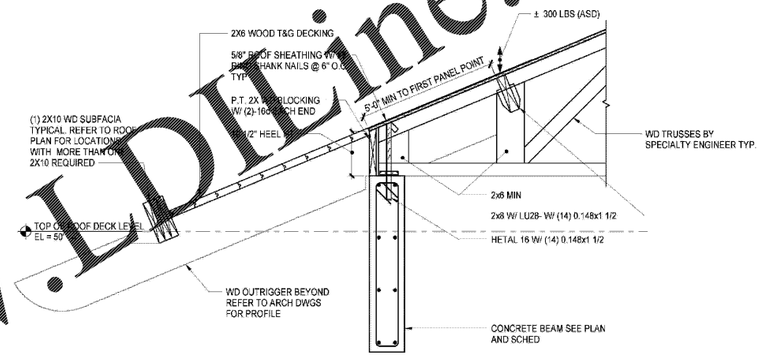

3 SECTION AT ROOF TRUSS

SCALE: 1" = 1'-0"

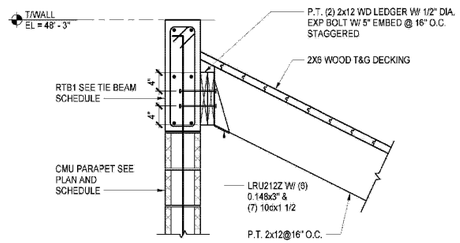

2 WOOD RAFTER TOP CONNECTION DETAIL

SCALE: 1" = 1'-0"

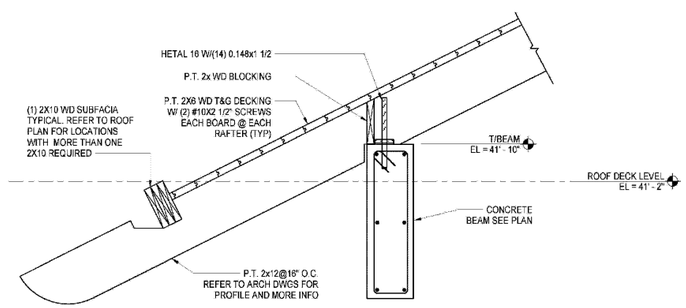

1 WOOD RAFTER SEAT DETAIL

SCALE: 1" = 1'-0"

Order Plans @ www.LDLine.com

©2018 HKS ARCHITECTS, INC.

HKS

ARCHITECT
HKS ARCHITECTS, INC.
#AA F000119
201 ALHAMBRA CIRCLE, SUITE 600
CORAL GABLES, FL 33134

CIVIL ENGINEER
KIMLEY-HORN
12740 GRAN BAY PARKWAY WEST
SUITE 2350
JACKSONVILLE, FL 32258

STRUCTURAL CONSULTANT
THORNTON TOMASETTI, INC.
101 NE THIRD AVENUE, SUITE 1170
FORT LAUDERDALE, FL 33301-1159
www.ThorntonTomasetti.com • COA#7519

MEP CONSULTANT
THOMPSON EHLE
50 TECHNOLOGY PKWY S. PEACHTREE CORNERS, GA 30092

KITCHEN CONSULTANT
INNOVATIVE FOOD SERVICES
11101 NORTH 46TH STREET, TAMPA, FL 33617

WATERPROOFING CONSULTANT
CDC USA
8070 Park Ln., Suite 400 Dallas, TX 75231

CODE & LIFE SAFETY CONSULTANT
HOWE ENGINEERS
101 LONGWATER CIR, NORWELL, MA 02061

MARRIOTT SAWGRASS CABANA CLUB

OWNER
WATERMARK CAPITAL PARTNERS, LLC
150 NORTH RIVERSIDE PLAZA SUITE 4200
CHICAGO, IL 60606

OWNER'S CONSULTANT
THE JOHN HARDY GROUP INC.
6295 SHEFFIELD RD. SUITE 200
ATLANTA, GA 30328

DEREK WASSINK
LICENSE
No. 55303
STATE OF FLORIDA
PROFESSIONAL ENGINEER

DEREK WASSINK, STATE OF FLORIDA, REGISTERED ENGINEER NO. 55303, TIMESTAMP AS SEEN DIGITALLY SIGNED AND SEALED BY DEREK WASSINK ON THE DATE ADJACENT TO THE SEAL. PRINTED COPIES OF THIS DOCUMENT ARE NOT CONSIDERED SIGNED AND SEALED AND THE SIGNATURE MUST BE VERIFIED ON ANY ELECTRONIC COPIES

KEY PLAN

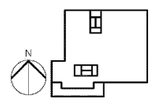

REVISION NO:	DESCRIPTION	DATE

HKS PROJECT NUMBER
22808.001

DATE
05/22/2020

ISSUE
PERMIT SET

SHEET TITLE
TYPICAL WOOD FRAMING DETAILS

S5.00