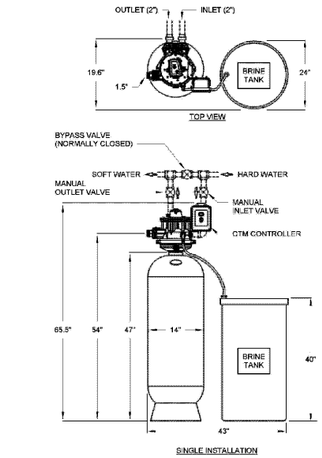

2 P3.04 DETAIL - WATER SOFTENER
N.T.S.

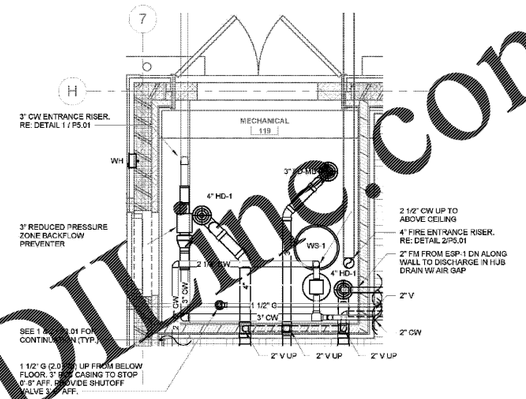

1 P3.04 ENLARGED PLAN - DECK LEVEL MECH. ROOM 119 - PLUMBING/FP
1/2" = 1'-0"

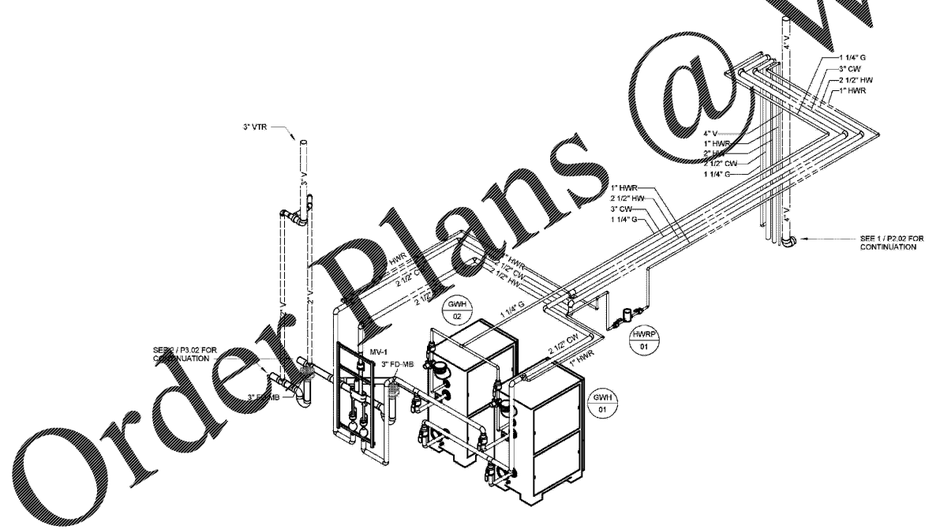

5 P3.04 ISOMETRIC - DECK LEVEL MECH. ROOM 305
N.T.S.

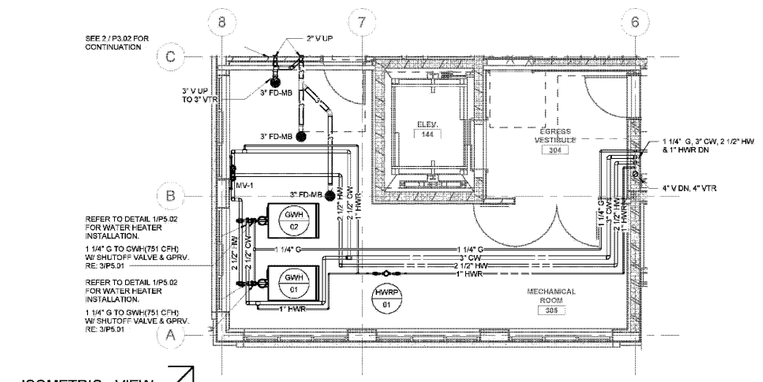

ISOMETRIC - VIEW
REFER TO 5 / P3.04

4 P3.04 ENLARGED PLAN - DECK LEVEL MECH. ROOM 305 - PLUMBING/FP
1/4" = 1'-0"

SCALE: 1/2" = 1'-0"
0" 6" 1' 2' 4'

SCALE: 1/4" = 1'-0"
0" 1' 2' 4' 8'

Thompson Ehle Company
www.teceng.org
Tel (713) 518-1426
TEC Project #219018

©2018 HKS ARCHITECTS, INC.

Order Plans @ www.LDLine.com

PLOT DATE: 5/20/2020 11:02:44 PM TEMPLATE VERSION:

HKS

ARCHITECT
HKS ARCHITECTS, INC.
#AA 0000119
201 ALHAMBRA CIRCLE, SUITE 600
CORAL GABLES, FL 33134

CIVIL ENGINEER
KIMLEY-HORN
12740 GRAN BAY PARKWAY WEST
SUITE 2350
JACKSONVILLE, FL 32258

STRUCTURAL CONSULTANT
THORNTON TOMASETTI
101 NE THIRD AVE., SUITE 1170
FORT LAUDERDALE, FL 33301-1129

MEP CONSULTANT
THOMPSON EHLE
50 TECHNOLOGY PKWY S. PEACHTREE CORNERS, GA 30092

KITCHEN CONSULTANT
INNOVATIVE FOOD SERVICES
11101 NORTH 46TH STREET, TAMPA, FL 33617

WATERPROOFING CONSULTANT
CDC USA
6070 Park Ln., Suite 400 Dallas, TX 75231

CODE & LIFE SAFETY CONSULTANT
HOWE ENGINEERS
101 LONGWATER CIR, NORWELL, MA 02061

MARRIOTT SAWGRASS CABANA CLUB

OWNER
WATERMARK CAPITAL PARTNERS, LLC
150 NORTH RIVERSIDE PLAZA SUITE 4200
CHICAGO, IL 60606

OWNER'S CONSULTANT
THE JOHN HARDY GROUP INC.
6065 SHERFIELD RD. SUITE 200
ATLANTA, GA 30328

Allison Ehle, State of Florida, Professional Engineer, License No. 77361

This item has been electronically signed and sealed by Allison Ehle, on the Date and/or Time Stamp using a digital signature.

Printed copies of this document are not considered signed and sealed and the signature must be verified on any electronic copy.

KEY PLAN

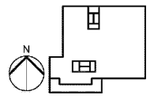

REVISION
NO. DESCRIPTION DATE

HKS PROJECT NUMBER
22808.001
DATE
05/22/2020
ISSUE
PERMIT SET

SHEET TITLE
ENLARGED PLANS - MECH. ROOMS - PLUMBING/FP
SHEET NO.
P3.04