SHEET NOTES:

1. ALL LIGHTING AND CONTROLS SHALL COMPLY WITH THE 2017 FLORIDA ELECTRICAL AND ENERGY CODES.
2. REFER TO SHEET E0.02 FOR LIGHTING FIXTURE SCHEDULE. COORDINATE ALL FINAL INTERIORS (IF-XXX) FIXTURE SPECIFICAITONS WITH INTERIORS AND ARCHITECT.
3. COORDINATE EXACT FIXTURE TYPES, LOCATIONS AND MOUNTING REQUIREMENTS WITH INTERIORS AND ARCHITECTURAL RCPS AND ELEVATIONS PRIOR TO ROUGH-IN.
4. ALL FIXTURE TYPES ENDING IN 'E' ARE DESIGNATED EMERGENCY FIXTURES WITH 90 MINUTE BATTERY BACKUP. CONNECT BATTERY CHARGING AND POWER SENSING CIRCUIT TO UN-SWITCHED PORTION OF THE CIRCUIT INDICATED.
5. ALL EXIT SIGNS SHALL HAVE A 90 MINUTE BATTERY BACKUP AND BE CONNECTED TO THE UN-SWITCHED PORTION OF THE LOCAL LIGHTING CIRCUIT PER NEC 700.12(F)(2).
6. COORDINATE ALL LOW VOLTAGE TRANSFORMER LOCATIONS WITH THE ARCHITECT, INTERIORS AND LANDSCAPE PRIOR TO ROUGH-IN. INSTALL LOW VOLTAGE TRANSFORMERS ABOVE ACCESSIBLE CEILINGS WHERE POSSIBLE. ALL CARE SHALL BE TAKEN TO LIMIT THE NUMBER OF ACCESS PANELS REQUIRED IN HARD CEILINGS.
7. LIGHTING CONTROL SYSTEM BASIS OF DESIGN IS LUTRON GRAVEL EYE. REFER TO CONTROL RISER DIAGRAM E9.01 FOR DETAILS.

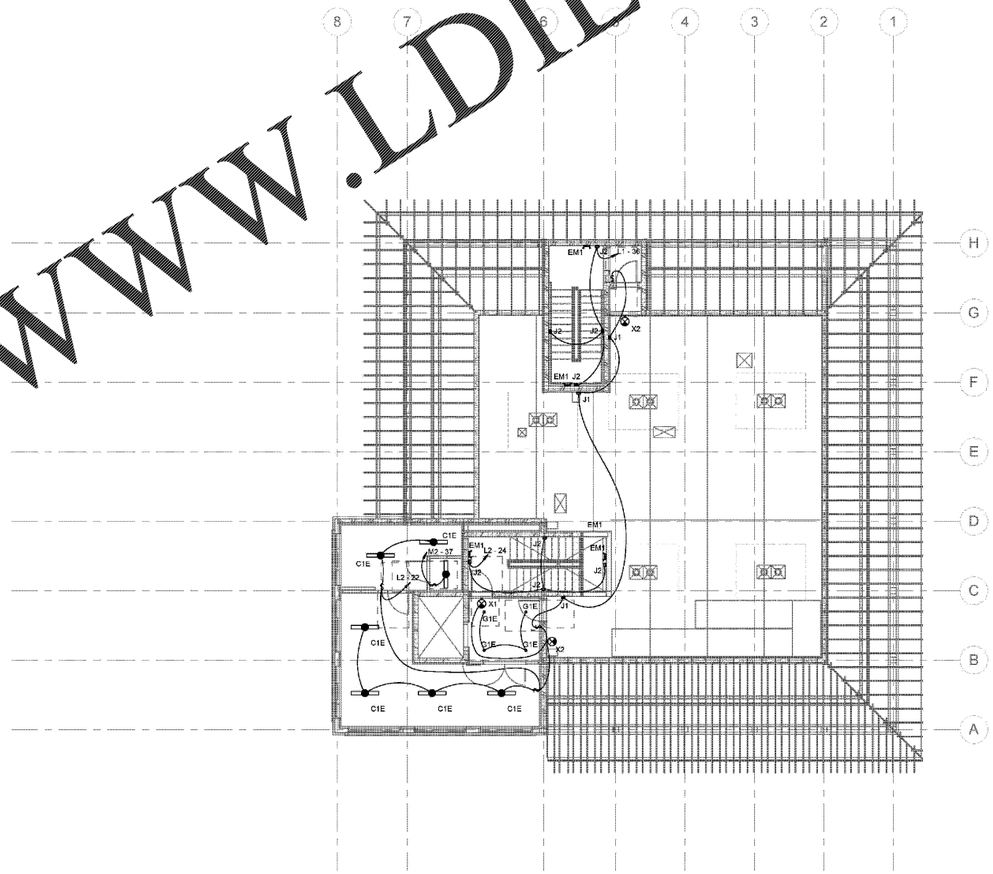

1 E4.02 FLOOR PLAN - DECK LEVEL - LIGHTING
1/8" = 1'-0"

SCALE: 1/4" = 1'-0"
0' 1' 2' 4' 8'

Thompson Ehle Company
www.teceng.org
Tel (713) 518-1426
TEC Project #219018

© 2016 HKS ARCHITECTS, INC.

Order Plans @ www.LDILine.com

HKS

ARCHITECT
HKS ARCHITECTS, INC.
#AA F000119
201 ALHAMBRA CIRCLE, SUITE 600
CORAL GABLES, FL 33134

CIVIL ENGINEER
KIMLEY-HORN
12740 GRAN BAY PARKWAY WEST
SUITE 2350
JACKSONVILLE, FL 32258

STRUCTURAL CONSULTANT
THORNTON TOMASETTI
101 NE THIRD AVE., SUITE 1170
FORT LAUDERDALE, FL 33301-1159

MEP CONSULTANT
THOMPSON EHLE
50 TECHNOLOGY PKWY S. PEACHTREE CORNERS, GA 30092

KITCHEN CONSULTANT
INNOVATIVE FOOD SERVICE
11101 NORTH 49TH STREET, TAMPA, FL 33617

WATERPROOFING CONSULTANT
CDC USA
8070 Park Ln., Suite 400 Dallas, TX 75231

CODE & LIFE SAFETY CONSULTANT
HOWE ENGINEERS
101 LONGWATER CIR. NORWELL, MA 02061

MARRIOTT SAWGRASS CABANA CLUB

OWNER
WATERMARK CAPITAL PARTNERS, LLC
150 NORTH RIVERSIDE PLAZA SUITE 4200
CHICAGO, IL 60606

OWNER'S CONSULTANT
THE JOHN HARDY GROUP INC.
6085 BARFIELD RD. SUITE 200
ATLANTA, GA 30328

Benjamin Kowalczyk, State of Florida, Professional Engineer, License No. 77831

This item has been electronically signed and sealed by Benjamin Kowalczyk, on the Date and/or Time Stamp using a digital signature.

Printed copies of this document are not considered signed and sealed and the signature must be verified on any electronic copy.

KEY PLAN

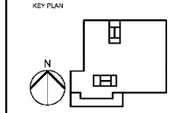

REVISION

NO.	DESCRIPTION	DATE

HKS PROJECT NUMBER
22808.001

DATE
05/22/2020

ISSUE
PERMIT SET

SHEET TITLE
FLOOR PLAN - DECK & ROOF LEVEL - LIGHTING

SHEET NO.
E4.02

PLOT DATE: 5/25/2020 3:43:54 PM TEMPLATE VERSION: