TSYS - CCTV SCHEDULE

CAMERA NO.	CAMERA TYPE	FLOOR LEVEL	LOCATION	CEIL MOUNT	POWER	Field Of View	ENCLOSURE TYPE	Type Comments
1	FIXED - INTERIOR	LEVEL 01	BAR	Yes	PoE		INTERIOR	
2	FIXED - INTERIOR	LEVEL 01	ENTRY VESTIBULE	Yes	PoE		INTERIOR	
3	FIXED - INTERIOR	LEVEL 01	WAITING AREA	Yes	PoE		INTERIOR	
4	360 Degree View - FIXED EXTERIOR	LEVEL 01	DOCK	Yes	PoE		EXTERIOR	
7	FIXED - INTERIOR	LEVEL 01	BEV SVC POS	Yes	PoE		INTERIOR	
LEVEL 01: 5								
5	FIXED - INTERIOR	LEVEL 02	BAR POS	Yes	PoE		INTERIOR	
6	FIXED - INTERIOR	LEVEL 02	BAR POS	Yes	PoE		INTERIOR	
8	FIXED - INTERIOR	LEVEL 02	WAITING AREA	Yes	PoE		INTERIOR	
9	FIXED EXTERIOR	LEVEL 02	ROOF - SURF CAM	Yes	PoE		EXTERIOR	
10	PTZ - FIXED EXTERIOR	LEVEL 02	ROOF	Yes	PoE	PTZ	EXTERIOR	
LEVEL 02: 5								
Grand total: 10								

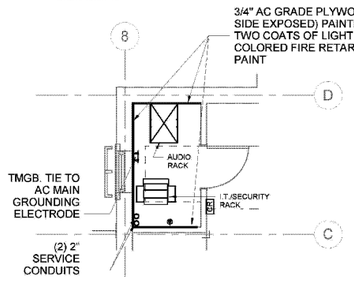

3 T2.01 ENLARGED PLAN - LEVEL 02 - TSYS
1/4" = 1'-0"

TECH SYSTEMS LOW VOLTAGE DEVICES	
DEVICE	Type
2 Post Rack_Patch	2 Post Rack_Patch
2 Post Rack_Patch: 2 Post Rack_Patch: 1	
98 Planar:	65" TV
98 Planar: 65" TV: 1	
98 Planar:	75" TV
98 Planar: 75" TV: 8	
Audio Rack	Audio Rack
Audio Rack: Audio Rack: 1	
Communication Outlet	Data
Communication Outlet: Data: 26	
Communication Outlet	Floor Box Data
Communication Outlet: Floor Box Data: 6	
Communication Outlet	Voice
Communication Outlet: Voice: 1	

TECH SYSTEMS LOW VOLTAGE DEVICES	
DEVICE	Type
Communication Outlet	WAP
Communication Outlet: WAP: 16	
Control Panel	TOP
Control Panel: TOP: 3	
Ground Bar	TMGB Ground Bar
Ground Bar: TMGB Ground Bar: 1	
Loudspeaker - Ceiling	S1
Loudspeaker - Ceiling: S1: 4	
Loudspeaker - Ceiling	S2
Loudspeaker - Ceiling: S2: 28	
Subwoofer Speaker	Surface_Floor Mount
Subwoofer Speaker: Surface_Floor Mount: 4	

TECH SYSTEMS LOW VOLTAGE DEVICES	
DEVICE	Type
TCI - Landscape Speaker	TCI - Landscape Speaker
TCI - Landscape Speaker: TCI - Landscape Speaker: 6	
TCI - TV_Data Outlet	TV Wall
TCI - TV_Data Outlet: TV Wall: 8	
TSYS - Key Pad	Wall
TSYS - Key Pad: Wall: 1	
Wall Board	Wall Board
Wall Board: Wall Board: 3	
Grand total: 118	

AUDIO/VISUAL NOTES:

1. PROVIDE ABILITY FOR TV TO PLAY THROUGH DISTRIBUTED LOUD SPEAKERS SYSTEM.
2. SIMPLIFIED AV CONTROLS (CP1) WITH SOURCE AND VOLUME. PROVIDE CONTROLS WITH KNOB AND BUTTONS (NO TOUCHSCREENS).
3. FINAL LOCATIONS OF ALL AUDIO / VIDEO DEVICES SHALL BE COORDINATED WITH EQUIPMENT MANUFACTURER AND ARCHITECT/INTERIORS PRIOR TO ROUGH-IN.

LOUDSPEAKERS

- (S1) QSC AD-C4T CEIL SPEAKER UNIT (TAPPED AT 7.5W) OR EQUIVALENT
- (S2) QSC AD-C6T CEIL SPEAKER UNIT (TAPPED AT 60W) OR EQUIVALENT
- (S3) QSC AD-C820/C821 SPEAKER UNIT (TAPPED AT 100W U.N.O.) OR EQUIVALENT
- (S4) QSC AD-S6T - SURFACE MOUNTED SPEAKER (TAPPED AT 60W) OR EQUIVALENT
- (S5) QSC AD-C81Tw SUBWOOFER SPEAKER UNIT (TAPPED AT 60W) OR EQUIVALENT
- SUB QSC AD-S28Tw SUBWOOFER SPEAKER UNIT (TAPPED AT 100W)
- (S) SONANCE OR CRESTRON LANDSCAPE SPEAKER (TAPPED AT 60W) OR EQUIVALENT
- LSUB SONANCE OR CRESTRON LANDSCAPE SUBWOOFER (TAPPED 150W) OR EQUIVALENT

LOUDSPEAKER CABLING

LOUD SPEAKER	WIRE TYPE
	(1.1) #12/2 TWISTED
70V (500' OR MORE)	(2.1) #14/2 TWISTED
70V (0'-500')	(3.1) #16/2 TWISTED
	(4.1) #18/2 TWISTED

ZONE MAP KEY NOTES:

- (1.2) LOCAL MIC/LINE INPUT, LOCAL CONTROL
- (2.2) LOCAL BLUETOOTH/3.5 LINE INPUT, LOCAL CONTROL
- (3.2) ROOM COMBINE

CABLING LEGEND

- (1) 12 STRAND MULTI MODE OPTICAL FIBER - 50/125µm (0.30" O.D.)
- (2) #23 AWG/4 PAIR, CAT-5, UTP (0.25" O.D.)
- (3) RG-6/U SERIES COAX (0.33" O.D.)
- (4) RG-11/U SERIES COAX (0.427" O.D.)

RACEWAY LEGEND:

- (A) 3/4" RACEWAY
- (B) 1" RACEWAY
- (C) 1 1/4" RACEWAY
- (D) 1 1/2" RACEWAY
- (E) 2" RACEWAY
- (F) 3" RACEWAY
- (G) 4" RACEWAY

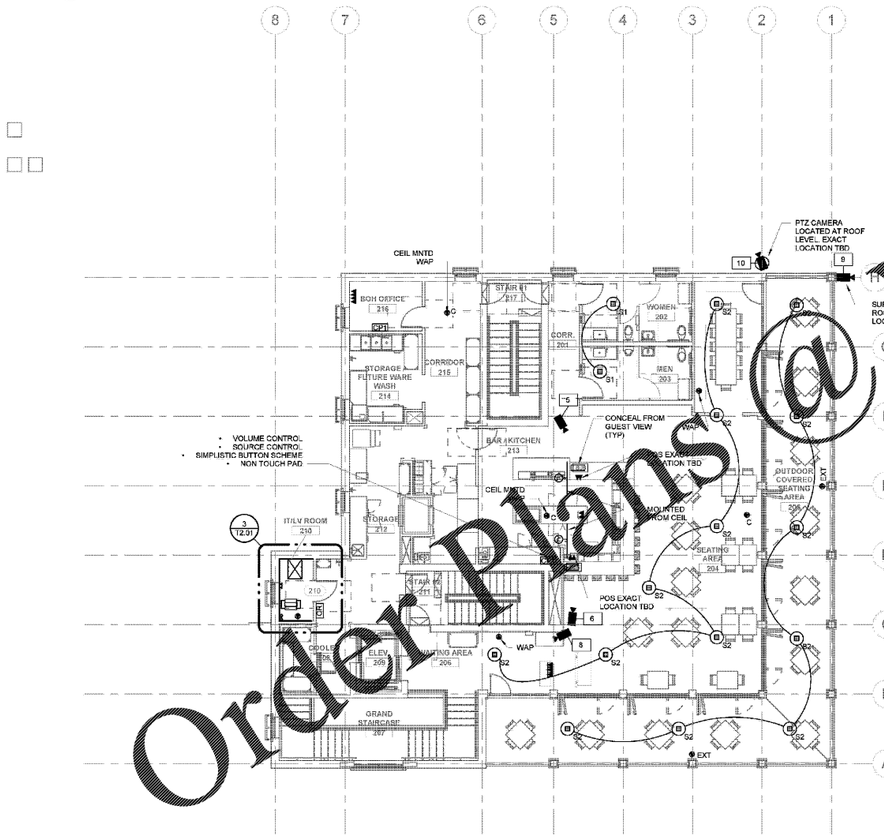

2 T2.01 FLOOR PLAN - LEVEL 02 - TSYS
1/8" = 1'-0"

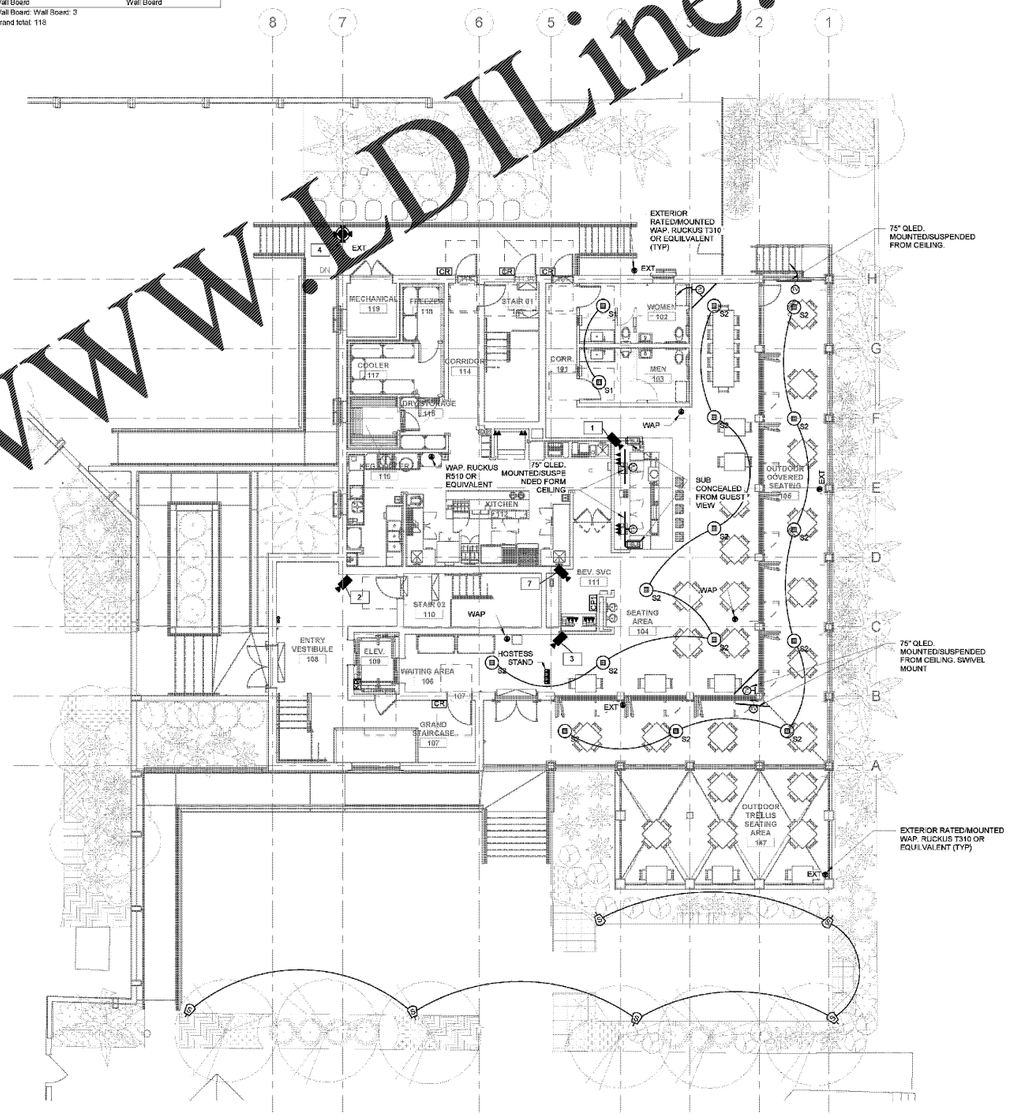

1 T2.01 FLOOR PLAN - LEVEL 01 - TSYS
1/8" = 1'-0"

SCALE: 1/8" = 1'-0"
0' 1' 4' 8' 16'

Thompson Ehle Company
www.teceng.org
Tel. (713) 518-1426
TEC Project #219018

© 2016 HKS ARCHITECTS, INC.

Order Plans @ WWW.LDILine.com

PLOT DATE: 5/22/2020 7:15:51 PM TEMPLATE VERSION:

HKS

ARCHITECT
HKS ARCHITECTS, INC.
#AA 1000119
201 ALHAMBRA CIRCLE, SUITE 600
CORAL GABLES, FL 33134

CIVIL ENGINEER
KIMLEY-HORN
12740 GRAN BAY PARKWAY WEST
SUITE 2350
JACKSONVILLE, FL 32258

STRUCTURAL CONSULTANT
THORNTON TOMASETTI
101 NE THIRD AVE., SUITE 1170
FORT LAUDERDALE, FL 33301-1139

MEP CONSULTANT
THOMPSON EHLE
50 TECHNOLOGY PKWY S. PEACHTREE CORNERS, GA 30092

KITCHEN CONSULTANT
INNOVATIVE FOOD SERVICES
11101 NORTH 46TH STREET, TAMPA, FL 33617

WATERPROOFING CONSULTANT
CDC USA
6070 Park Ln., Suite 400 Dallas, TX 75231

CODE & LIFE SAFETY CONSULTANT
HOWE ENGINEERS
101 LONGWATER CIR, NORWELL, MA 02061

MARRIOTT SAWGRASS CABANA CLUB

OWNER
WATERMARK CAPITAL PARTNERS, LLC
150 NORTH RIVERSIDE PLAZA SUITE 4200
CHICAGO, IL 60606

OWNER'S CONSULTANT
THE JOHN HARDY GROUP INC.
6065 BARFIELD RD. SUITE 200
ATLANTA, GA 30328

KEY PLAN

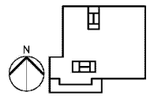

REVISION
NO. DESCRIPTION DATE

HKS PROJECT NUMBER
22808.001
DATE
05/22/2020
ISSUE
PERMIT SET

SHEET TITLE
FLOOR PLAN - LEVEL 01 & 02 - TSYS
SHEET NO.
T2.01