


## West Elevation

scale: 1/4" = 1'-0"

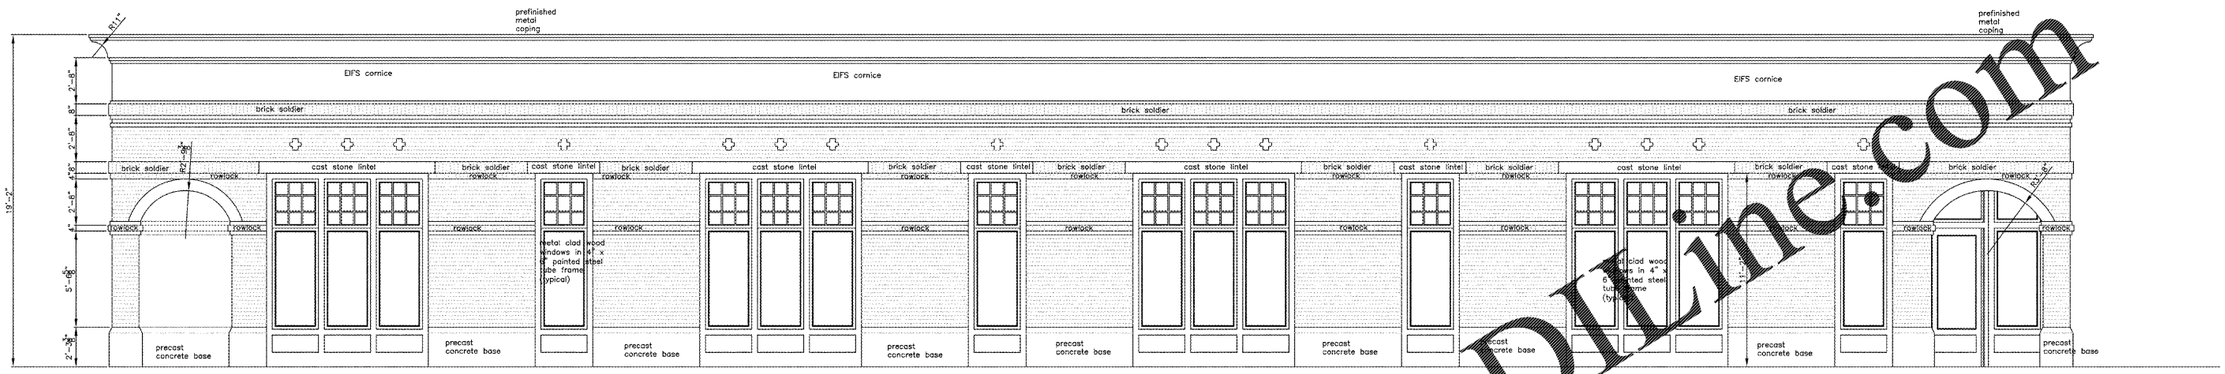


## East Elevation

scale: 1/4" = 1'-0"

Order Plans @ www.LDILine.com

Jay Jenkins architecture
301 Buckner Circle Anniston, Alabama 36205

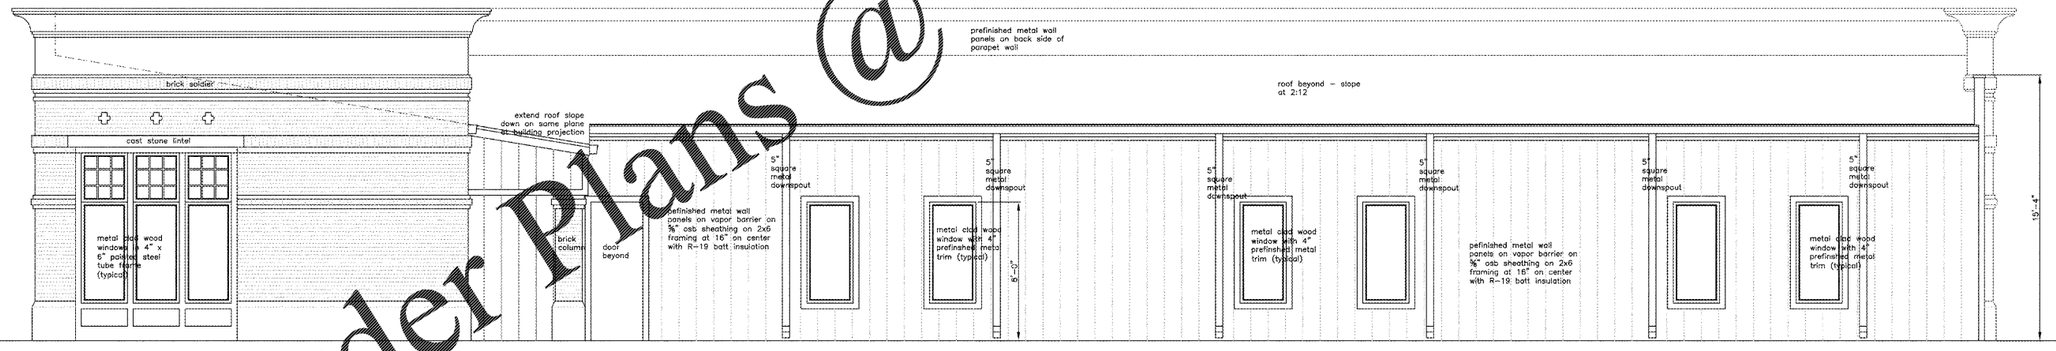A New Facility for
House Counseling Services
Oxford, Alabama

DATE
REVISED
FILE
SHEET A4.1