ALLENDALE-FAIRFAX PRIMARY SCHOOL

CONSTRUCTION DOCUMENTS - PROJECT NO.: 02-008.6
JUNE 5, 2020

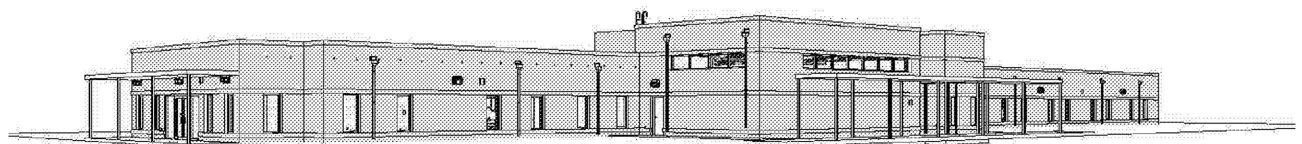

SHEET LIST	
SHEET NO.	SHEET NAME
G-100	PROJECT INFORMATION AND COVER
LS-001	CODE ANAYLSIS
LS-100	LIFE SAFETY PLAN
C1.1	OVERALL EXISITNG CONDITIONS PLANS AND PARTIAL DEMOLITION
C1.2	ENLARGED EXISITNG CONDTION PLANS AND DEMOLISION
C2.1	OVERALL STAKING PLAN
C2.2	ENLARGED STAKING PALN
C3.1	OVERALL GRADING AND DRAINAGE
C3.2	ENLARGED GRADING, DRAINAGE AND UTLITES (BUILDING AREA)
C3.3	ENLARGED GRADING, DRAINAGE AND UTLITES (POND AREA)
C4.1	SEDIMENT AND EROSION CONTROL PLAN (PHASE1)
C4.2	SEDIMENT AND EROSION CONTROL PLAN (PHASE2)
C4.3	STORM WATER POLLUTION PREVENTION PLAN AND NOTES
C5.1	MISC DETAILS
C5.2	MISC DETAILS
C5.3	MISC DETAILS
S-001	GENERAL NOTES
S-002	BASIS OF DESIGN
S-003	SEPCIAL INSPECTIONS
S-101	FOUNDATION SLAB PLAN
S-101B	ALTERNATE FOUNDATION /SLAB PLAN
S-201	ROOF FRAMING PLAN
S-201B	ALTERNATE ROOF FRAMING PLAN
S-301	SECTIONS AND DETAILS
S-401	SECTIONS AND DETAILS
S-501	MASONRY SECTIONS AND DETAILS
AS-100	ARCHITECTURAL SITE PLAN
A-101	FLOOR PLAN
A-101B	ALTERNATE FLOOR PLAN
A-102	OVERALL CEILING PLANS AND PARTIAL DEMOLITION
A-103	ENLARGED FLOOR PLAN
A-104	ENLARGED FLOOR PLAN
A-120	ROOF PLAN
A-200	ELEVATIONS
A-201	ENLARGED BUILDING ELEVATIONS
A-300	ENLARGED RESTROOM PLAN
A-301	BUILDING SECTIONS

SHEET LIST	
SHEET NO.	SHEET NAME
A-302	WALL SECTIONS
A-303	WALL SECTIONS
A-600	DOOR AND WINDOW TYPES
A-601	PLAN DETAILS
A-900	FINISHES PLAN
A-901	CABINETRY DETAILS & SIGNAGE
E-001	ELECTRICAL SCHEDULES AND DETAILS
E-002	POWER RISER DETAIL
E-003	PANEL BOARD SCHEDULE
E-051	OVERALL SITE PLAN
E-052	OVERALL SITE PLAN LIGHTING
E-101	OVERALL PALN LIGHTING
E-201	OVERALL PLAN ELECTRCIAL
E-301	OVERALL PLAN IT
E-401	OVERALL FIRE ALARM
E-501	OVERALL HVAC
E-502	OVERALL ROOF PLAN HVAC
M-001	HVAC LEGENDS, NOTES SYMBOLS AND SCHEDULES
M-002	HVAC SCHEDULES
M-003	HVAC DETAILS
M-004	HVAC DETAILS
M-005	MISC DETAILS
M-101	FLOOR PLAN HVAC
M-102	PARTIAL FLOOR PLAN HVAC
M-103	PARTIAL FLOOR PLAN HVAC PIPING
M-104	ROOF PLAN HVAC
M-201	MISC SECTIONS
P-001	EBLARGED FLOOR PLAN A PLUMBING SUPPLY
P-002	ENLARGED FLOOR PLAN A PLUMBING SUPPLY
P-101	FLOOR PLAN PLUMBING PLUMBING SUPPLY
P-101A	FLOOR PLAN PLUMBING WASTE AND VENT
P-200	PLUMBING RISER DIAGRAM
F-001	LEGENDS, NOTES AND ABBREVIATIONS FIRE PROTECTION
F-101	FLOOR PLAN FIRE PROTECTION

DESIGN TEAM

CIVIL ENGINEERING
RB TODD CONSULTING
7436 BROAD RIVER RD. SUIT 212
IRMO SC, 29063
T: 803-781-3141 EXT 306
F: 803-730-9857

ARCHITECT
BROWNSTONE DESIGN LLC.
1310 LADY ST. Suite 204
COLUMBIA SC 29201
T: 803-376-6044
F: 803-771-2858

MECHANICAL , ELECTRICAL , PLUMBING & FIRE PROTECTION
BUFORD GOFF & ASSOCIATES, INC.
1331 ELMWOOD AVE. SUITE 200
COLUMBIA SC, 29201
T: 803-254-6302
F: 803-771-6[illegible]

STRUCTURAL ENGINEERING
MMSA INC
MICHAEL M SIMPSON & ASSOC. INC.
213 EAST BROAD STREET.
GREENVILLE, SC. 29601
T: 864-731-9834
F: 864-331-1070

ABBREVIATIONS

AB	ABOVE
AFF	ABOVE FINISH FLOOR
APC	ACOUSTICAL PANEL CEILING
AWC	ACOUSTICAL WALL COVERING
ADJ	ADJACENT, ADJUSTABLE
AGG	AGGREGATE
AHU	AIR HANDING UNIT
AC	AIR CONDITION
ALUM	ALUMINUM
ALT	ALTERNATE
APPROX	APPROXIMATELY
ARCH	ARCHITECT, ARCHITECTURE, ARCHITECTURAL
ASPH	ASPHALT
@	AT
AV	AUDIO VISUAL
BM	BEAM, BENCHMARK
BRG	BEARING
BFF	BELOW FINISH FLOOR
BTWN	BETWEEN
BLK	BLOCK
BLKG	BLOCKING
BD	BOARD
BOT	BOTTOM
BOS	BOTTOM OF STEEL
BR	BRICK
BRP	BRICK PAVERS
BLDG	BUILDING
BUR	BUILT-UP ROOFING
CAB	CABINET
CPT	CARPET
CPTT	CARPET TILE
CI	CAST IRON
CB	CATCH BASIN
CLG	CEILING
CEM	CEMENT
CBB	CEMENTITIOUS BACKER BOARD
CTR	CENTER
CC	CENTER TO CENTER
CL	CENTERLINE
CP	CENTER POINT
CT	CERAMIC TILE
CTB	CERAMIC TILE BASE
CWT	CERAMIC WALL TILE
CO	CLEAN OUT
CLR	CLEAR
CL	CLOSET
CTG	COATING
CW	COLD WATER
COL	COLUMN
CONC	CONCRETE
CMU	CONCRETE MASONRY UNIT
CJ	CONSTRUCTION / CONTROL JOINT
CONSTR	CONSTRUCTION
CONT	CONTINUOUS
CONTR	CONTRACTOR
CTR	COUNTER
CSK	COUNTERSINK
DEG	DEGREE
DEMO	DEMOLITION
DET	DETAIL
DIA	DIAMETER
DIM	DIMENSION
DISP	DISPENSER
DR	DOOR / DRAIN
DBL	DOUBLE
DN	DOWN
DL	DOWN LEADER
DS	DOWN SPOUT
DWR	DRAWER
DWG	DRAWING
DF	DRINKING FOUNTAIN
DSP	DRY STANDPIPE
EA	EACH
EW	EACH WAY
E	EAST
EO	EDGE OF
EWC	ELECTRIC WATER COOLER
ELEC	ELECTRICAL
EL	ELEVATION
ELEV	ELEVATION
EMER	EMERGENCY
ENCL	ENCLOSURE
EQ	EQUAL
EQUIP	EQUIPMENT
EXH	EXHAUST
EJ	EXPANSION JOINT
EXT	EXTERIOR
EIFS	EXTERIOR INSULATION FINISH SYSTEM
EXIST	EXISTING
EXP	EXPANSION
FWC	FABRIC WALL COVERING
FOC	FACE OF CONCRETE CURB
FOF	FACE OF FINISH
FOM	FACE OF MASONRY
[illegible]	FACE OF [illegible]
[illegible]	FIELD VERIFY
FIN	FINISH
FIN FLR	FINISH FLOOR
FIN GR	FINISH GRADE
FO	[illegible] OPENING
FDC	FIRE DEPARTMENT CONNECTION
FEB	FIRE EXTINGUISHER ON BRACKET
FEC	FIRE EXTINGUISHER IN CABINET
FHC	FIRE HOSE CABINET
FH	FIRE HYDRANT
FP	FIRE PROOFING
FR	FIRE RATED, FIRE RETARDANT, FIRE RESISTANT
FLASH	FLASHING
FLR	FLOOR
FCO	FLOOR CLEAN OUT
FD	FLOOR DRAIN
FT	FOOT OR FEET
FTG	FOOTING
FT	FULLY TEMPERED (GLASS)
FS	FULL SIZE
FURN	FURNITURE, FURNISH (ED)
FURR	FURRING
GALV	GALVANIZED
GA	GAUGE
GEN	GENERAL
GC	GENERAL CONTRACTOR
GL	GLASS
GL BLK	GLASS BLOCK
GFRC	GLASS FIBER REINFORCED CONCRETE
GWT	GLAZED WALL TILE
GB	GRAB BAR, GRADE BEAM
GR	GRADE
GYP	GYPSUM
GB	GYPSUM BOARD
GYP BD	GYPSUM BOARD
GSB	GYPSUM SHEATHING BOARD
HDBD	HARDBOARD
HDWR	HARDWARE
HDWD	HARDWOOD
HTG	HEATING
HTR	HEATER
HVAC	HEATING VENTILATION AIR-CONDITIONING
HD	HEAD
HT	HEIGHT
H	HIGH
HP	HIGH POINT
HM	HOLLOW METAL
HORIZ	HORIZONTAL
HB	HOSE BIB
HW	HOT WATER
HR	HOUR
IN	INCH
INCL	INCLUDE
INFO	INFORMATION
ID	INSIDE DIAMETER
INST	INSTALL, INSTALLED, INSTALLATION
INSUL	INSULATION, INSULATED, INSULATING
INT	INTERIOR
JAN	JANITOR
JT	JOINT
KP	KICK PLATE
KIT	KITCHEN
KS	KNEE SPACE
KO	KNOCK OUT
LAM	LAMINATE
LAM GL	LAMINATED GLASS
LS	LANDSCAPE
LAV	LAVATORY
LL	LEAD LINED, LIVE LOAD
L	LENGTH, LINTEL, LONG
LF	LINEAR FEET
LTL	LINTEL
LT	LIGHT
LW	LIGHTWEIGHT
LOC	LOCATE, LOCATED, LOCATION
LP	LOW POINT, LIGHT POLE
LVR	LOUVER
LB	POUND
MACH	MACHINE, MACHINERY
MFR	MANUFACTURER, MANUFACTURED
MB	MARKERBOARD
MAS	MASONRY
MCJ	MASONRY CONTROL JOINT
MO	MASONRY OPENING
MATL	MATERIAL
MAX	MAXIMUM
MECH	MECHANICAL
MTL	METAL
MEZ	MEZZANINE
MIN	MINIMUM
MIR	MIRROR
MISC	MISCELLANEOUS
MR	MOISTURE RESISTANT
MRGB	MOISTURE RESISTANT GYPSUM BOARD
MTD	MOUNTED
MUL	MULLION
NRC	NOISE REDUCTION COEFFICIENT
NOM	NOMINAL
NS	NON SHRINK
N	NORTH
NA	NOT APPLICABLE
NIC	NOT IN CONTRACT
NTS	NOT TO SCALE
NO., #	NUMBER
OFF	OFFICE
OC	ON CENTER
OPNG	OPENING
OPR	OPERABLE
OPP	OPPOSITE
OH	OPPOSITE HAND
OD	OUTSIDE DIAMETER, OUTSIDE DIMENSION
OA	OVERALL
OAL	OVERALL LENGTH
OF	OVERFLOW, OUTSIDE FACE
ORD	OVERFLOW ROOF DRAIN
OS	OVERFLOW SCUPPER
OFOI	OWNER FURNISHED, OWNER INSTALLED
P	PAINT
PTM	PAINT TO MATCH
PTD	PAINTED
PR	PAIR
PJ	PANEL JOINT
PTD	PAPER TOWEL DISPENSER
PTN	PARTITION
PLAM	PLASTIC LAMINATE
PLAS	PLASTER
PL	PLATE, PROPERTY LINE
PLUMB	PLUMBING
PLYWD	PLYWOOD
PT	POINT
PP	POWER POLE
PT	PRESSURE TREATED
QT	QUARRY TILE
R, RAD	RADIUS
RECPT	RECEPTACLE
RCP	REFLECTED CEILING PLAN
REF	REFERENCE
REF	REFRIGERATOR
[illegible]	REINFORCING, REINFORCEMENT
[illegible]	REMOVE, REMOVABLE, REMOVED
REQ	REQUIRED
REV	REVISE
RF	RESILIENT FLOORING
ROW	RIGHT OF WAY
R	[illegible]
RD	ROOF DRAIN
RM	ROOM
RO	ROUGH OPENING
RB	RUBBER BASE
SND	SANITARY NAPKIN DISPENSER
SCH	SCHEDULE
SCHED	SCHEDULE
SLD	SEALED
[illegible]	SECTION
SEP	SEPARATE, SEPARATED, SEPARATION
SS	SERVICE SINK
SHT	SHEET
SV	SHEET VINYL
SIM	SIMILAR
SGL	SINGLE
SD	SOAP DISPENSER
SC	SOLID CORE
STC	SOUND TRANSMISSION CLASS
S	SOUTH
SPEC	SPECIFICATIONS
SPR	SPRINKLER
SQ	SQUARE
SF	SQUARE FEET, SQUARE FOOT
ST	STAIN
STM	STAIN TO MATCH
SST	STAINLESS STEEL
STD	STANDARD
SP	STANDPIPE
STL	STEEL
STOR	STORAGE
SD	STORM DRAIN
STR	STRUCTURAL
STRUCT	STRUCTURAL
SUSP	SUSPENDED
SYM	SYMMETRICAL
TB	TACKBOARD
TAP	TAPERED
TELE	TELEPHONE
TV	TELEVISION
TEMP	TEMPORARY
TER	TERRAZZO
THK	THICK
TH	THRESHOLD
THRU	THROUGH
TA	TOILET ACCESSORY
T&G	TONGUE AND GROOVE
T	TOP
TO	TOP OF
TOC	TOP OF CONCRETE
TOM	TOP OF MASONRY
TOS	TOP OF STEEL
TOS	TOP OF STRUCTURE, TOP OF SLAB
TOW	TOP OF WALL
TS	TUBE STEEL
TYP	TYPICAL
UL	UNDERWRITER'S LABORATORY
UF	UNFINISHED
UNO	UNLESS NOTED OTHERWISE
UTIL	UTILITY
VB	VAPOR BARRIER
VERT	VERTICAL
VEST	VESTIBULE
VCT	VINYL COMPOSITION TILE
VTR	VENT THROUGH ROOF
VWC	VINYL WALL COVERING
VOL	VOLUME
W	WATER, WEST, WIDE, WIDTH
WC	WATER CLOSET
WH	WATER HEATER
WR	WATER RESISTANT
WP	WATERPROOF
WS	WEATHER STRIPPING
WT	WEIGHT / WATERTIGHT
WWF	WELDED WIRE FABRIC
WDW	WINDOW
W/	WITH
W/O	WITHOUT
WB	WOOD BASE
WD	WOOD
WP	WORKING POINT

SYMBOLS

DRAWING REFERENCE
DETAIL TITLE
DETAIL NUMBER
DRAWING TITLE
SCALE: 1/8" = 1'-0"
SHEET NUMBER WHERE DETAIL IS SHOWN

PLAN DETAIL REFERENCE
DETAIL NUMBER
SIM
SHEET NUMBER WHERE DETAIL IS SHOWN

ELEVATION REFERENCE
SHEET NUMBER WHERE ELEVATION IS SHOWN
ELEVATION NUMBER

ALTERNATE ELEVATION REFERENCE

BUILDING SECTION REFERENCE
SECTION NUMBER
SHEET NUMBER WHERE SECTION IS SHOWN

WALL SECTION / DETAIL SECTION REFERENCE
DETAIL NUMBER
SHEET NUMBER WHERE SECTION / DETAIL IS SHOWN

SIM SIMILAR CONDITION
OH OPPOSITE HAND
OPP OPPOSITE HAND
ROT ROTATED CONDITION

ROOM TAG SYMBOL
OFFICE — ROOM NAME
101A — ROOM NUMBER
150 SF — ROOM NET AREA (WHERE SHOWN)

DOOR TAG SYMBOL
101A — DOOR NUMBER

84" — DIMENSION TO FACE OR EDGE
7' - 0" — DIMENSION TO CENTERLINE
ITEM IDENTIFIED
ELEVATION ABOVE FINISH FLOOR

W1 — WINDOW / STOREFRONT / CURTAIN WALL / LOUVER TYPE
PARTITION TYPE
TA — TOILET ACCESSORY SYMBOL
WALL MOUNTED EXIT SIGN
EXIT SIGN

FEC-A — FIRE EXTINGUISHER IN WALL MOUNTED CABINET (SURFACE MOUNTED)
FEC-B — FIRE EXTINGUISHER IN WALL MOUNTED CABINET (SEMI-RECESSED)
FE-B — FIRE EXTINGUISHER ON WALL BRACKET
FD - FLOOR DRAIN

FIRE RATED WALL SYMBOLS
NOTE: SEE PARTITION TYPES FOR UL DESIGNATION NO.'S
ONE-HOUR FIRE RATED WALL ASSEMBLY
THREE-HOUR FIRE RATED WALL ASSEMBLY

REVISION SYMBOL
CLOUD AROUND REVISION

BRICK VENEER / CMU CONTROL JOINT
GYPSUM BOARD CONTROL JOINT
EXISTING CONSTRUCTION

LOCATION MAP

PROPOSED BUILDING LOCATION

ADA /ANSI A117.1 DOOR CLEARANCES

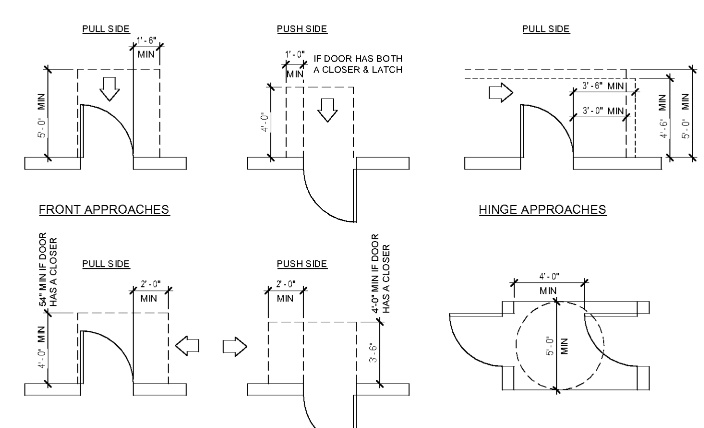

NOTE:
DIMENSIONS AND CLEARANCES SHOWN MUST BE PROVIDED AT ALL DOORS. CONTRACTOR SHALL REVIEW FIELD LAYOUT AND CONFIRM THAT ALL OF THE APPROPRIATE CLEARANCES ARE PROVIDED. ANY DISCREPANCIES SHALL BE BROUGHT TO THE ARCHITECT'S ATTENTION. ANY REMEDIAL WORK THAT SHOULD HAVE BEEN AVOIDED BY BRINGING DISCREPANCIES TO THE ARCHITECT'S ATTENTION SHALL BE AT THE CONTRACTORS EXPENSE.

MATERIALS LEGEND

CONCRETE
CONCRETE MASONRY UNIT (CMU)
BRICK
STEEL
WOOD (ROUGH)
SAND, PLASTER, CEMENT, GROUT, GYPSUM BOARD
COMPACTED EARTH
WOOD FINISHED
PLYWOOD
BATT INSULATION
POROUS FILL (STONE OR GRAVEL)
RIGID INSULATION

BROWNSTONE
1310 LADY STREET . SUITE 204 . COLUMBIA, SOUTH CAROLINA . 29201

All rights reserved. This drawing and the design shown thereon are copyright as prescribed by the laws of the United States and are the propert of Brownstone Design. Anyone duplicating, reproducing or causing to be reproduced the whole or part of these drawings or the design thereon without written permission of the Architect and/or Brownstone Design will be subject to legal action.

Seal
STATE OF SOUTH CAROLINA BROWNSTONE Columbia, SC No. 100797 REGISTERED ARCHITECTS
STATE OF SOUTH CAROLINA ANTHONY TERRANCE LAWRENCE Columbia, SC No. 8272
6.5.2020

Client
ALLENDALE-FAIRFAX COUNTY SCHOOL DISTRICT

Project
ALLENDALE PRIMARY SCHOOL

Issued For
* OSF REVIEW SET

No.	Item	Date

Key Plan

PROJECT INFORMATION AND COVER

G-100

Drawn By Author
Checked By Checker

6/26/2020 2:41:56 PM

Order Plans @ WWW.LDIILine.com