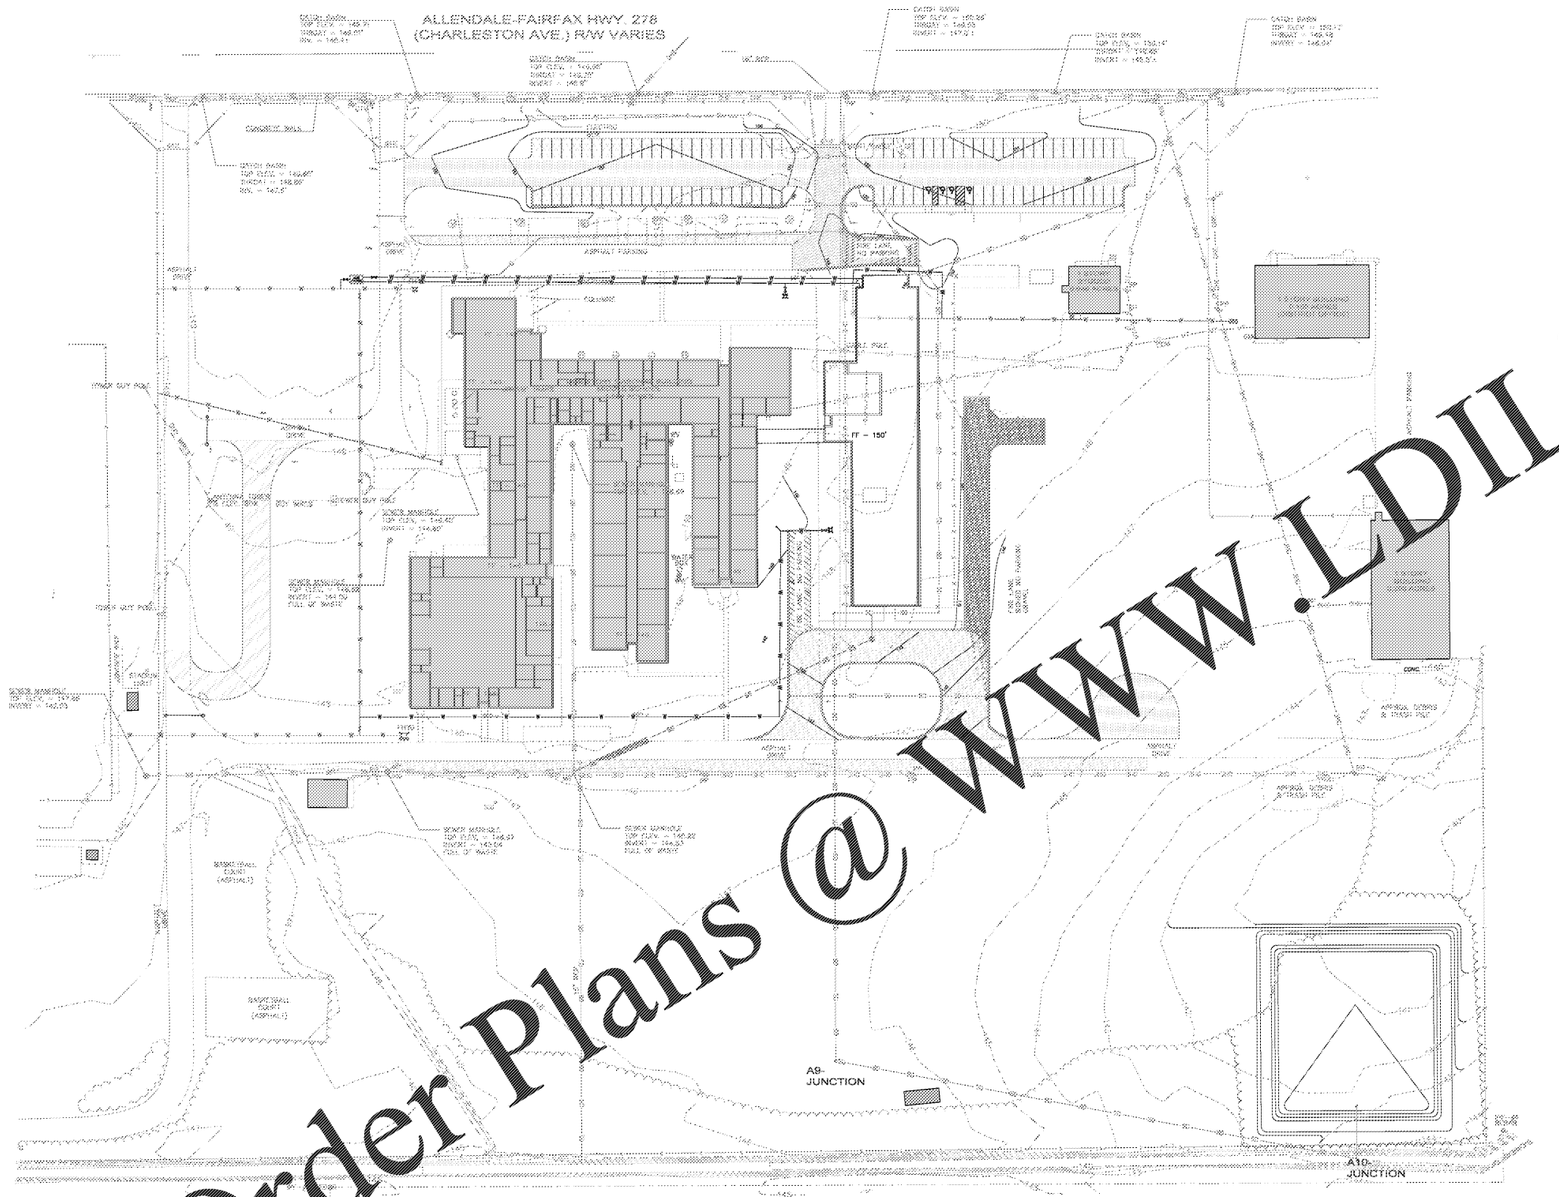

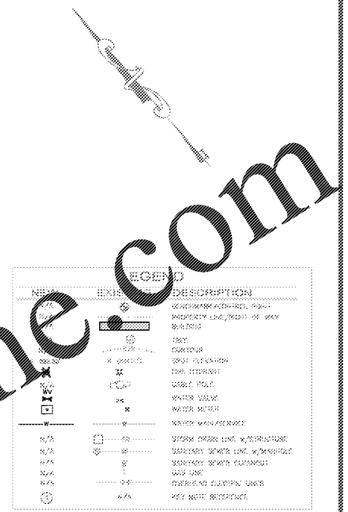

GRAPHIC SCALE

Order Plans @ WWW.LDILine.com

BROWNSTONE
1310 LADY STREET SUITE 204 COLUMBIA SOUTH CAROLINA 29201

All rights reserved. This drawing and the design shown thereon are copyright as prescribed by the laws of the United States and are the property of Brownstone. Anyone duplicating, reproducing or causing to be reproduced the whole or part of these drawings or the design thereon without written permission of the Architect and/or Brownstone Design will be subject to legal action.

Seal

SOUTH CAROLINA PROFESSIONAL ENGINEER No. 32769 JAMES P. MARSH
SOUTH CAROLINA BROWNSTONE No. 5247 CERTIFICATE OF AUTHORIZATION
6/5/2020

Client
ALLENDALE-FAIRFAX COUNTY SCHOOL DISTRICT

Project
ALLENDALE PRIMARY SCHOOL

Issued For
BID SET JULY 2019

Date
7-15-2019

No.	Item	Date

Key Plan

Sheet Title
OVERALL GRADING, DRAINAGE, AND UTILITIES PLAN

C3.1

Drawn By JPM
Checked By JPM