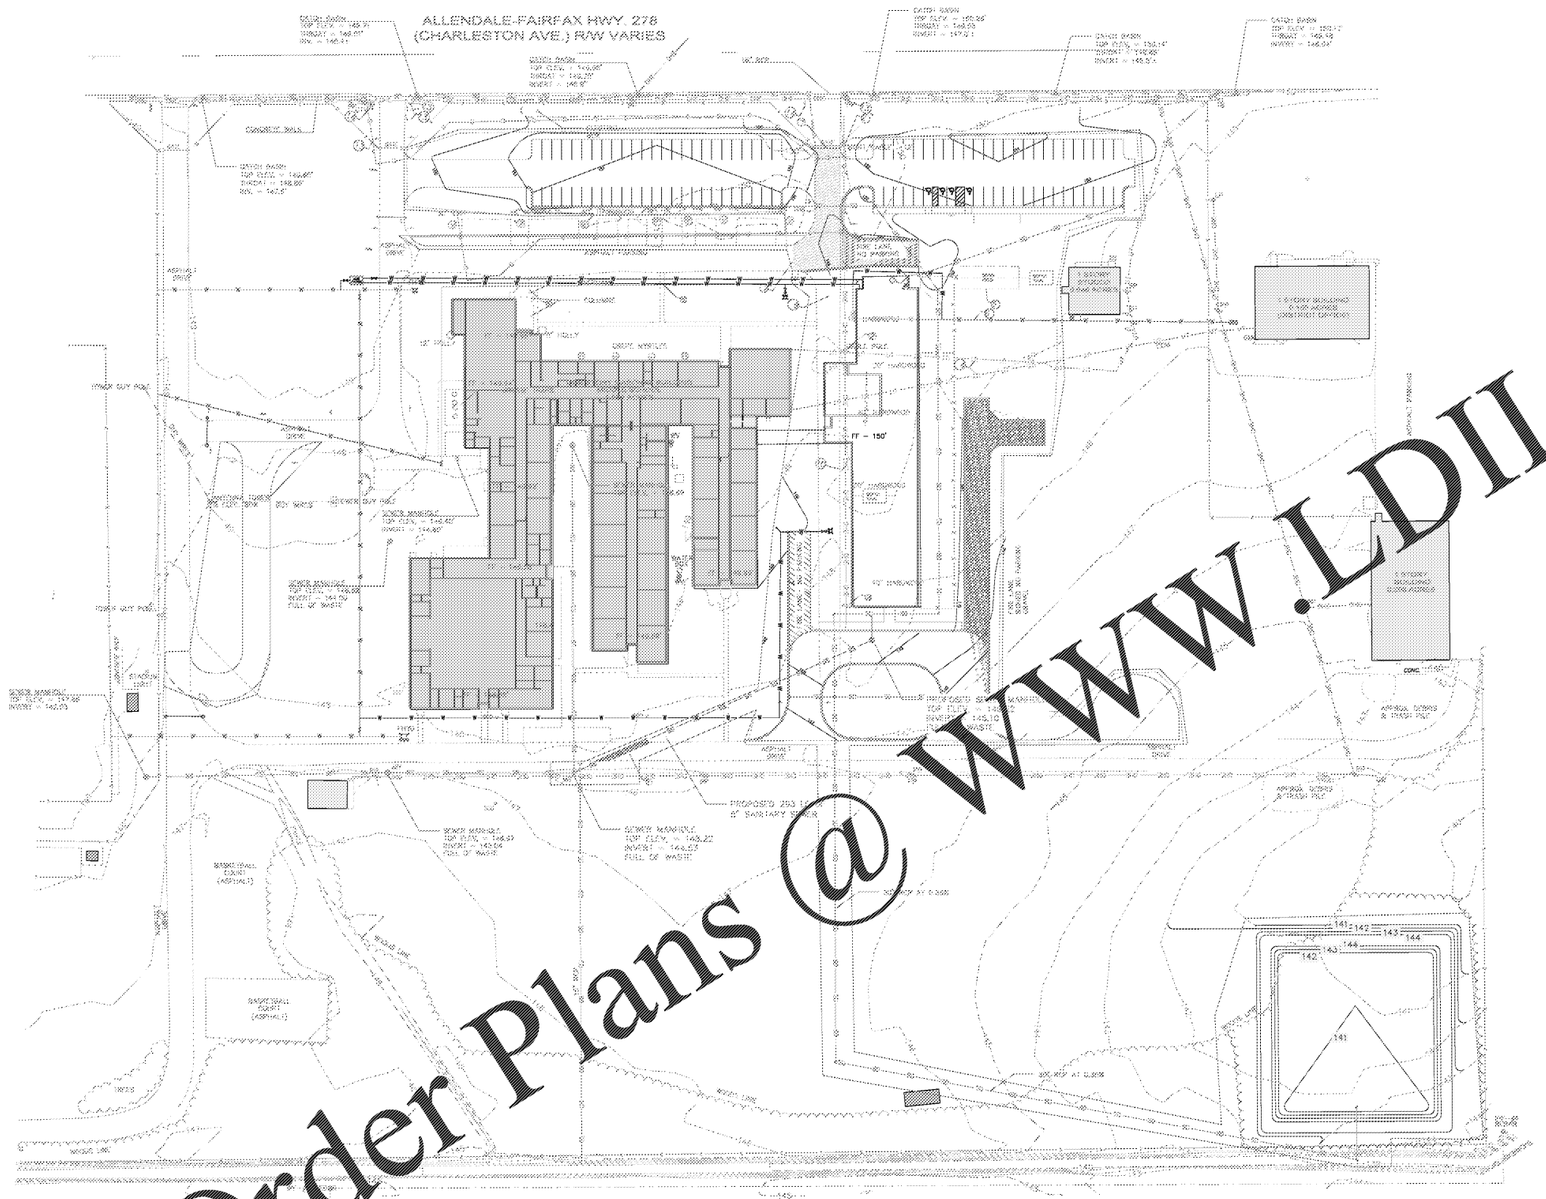

Order Plans @ WWW.LDILine.com

BROWNSTONE
1310 LADY STREET SUITE 204 COLUMBIA SOUTH CAROLINA 29201

All rights reserved. This drawing and the design shown thereon are copyright as prescribed by the laws of the United States and are the propert of Brownstone. Anyone duplicating, reproducing or causing to be reproduced the whole or part of these drawings or the design thereon without written permission of the Architect and/or Brownstone Design will be subject to legal action.

Seal

SOUTH CAROLINA REGISTERED LANDSCAPE ARCHITECT No. 92760 JEREMY MINICH 6/5/2019

SOUTH CAROLINA BROWNSTONE No. 5247 CERTIFICATE OF AUTHORIZATION

Client

ALLENDALE-FAIRFAX COUNTY SCHOOL DISTRICT

Project

ALLENDALE PRIMARY SCHOOL

Issued For

BID SET JULY 2019

Date

7-15-2019

No.	Item	Date

Key Plan

Sheet Title

SEDIMENT AND EROSION CONTROL PLAN (PHASE 1)

C4.1

Drawn By JPM

Checked By JPM