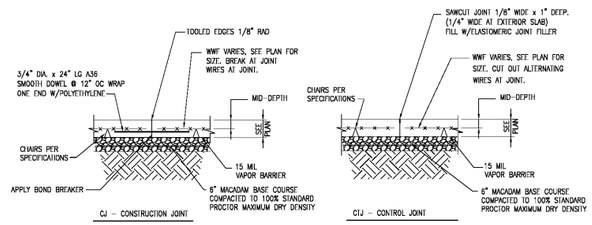

NOTES:

1. CONSTRUCTION AND/OR CONTROL JOINTS ARE INTERCHANGEABLE AT THE CONTRACTOR'S OPTION U.N.O. SEE PLANS FOR LAYOUT OF CONSTRUCTION AND/OR CONTROL JOINTS. JOINTS (16'-0" ON CENTER MAXIMUM). JOINTS LOCATED AT COLUMN CENTER LINES ARE CONSIDERED OPTIMUM.
2. DO NOT LOCATE CONSTRUCTION AND/OR CONTROL JOINTS BELOW MASONRY WALLS.
3. SAW CUTTING OF JOINTS SHALL BE AS SOON AS THE CONCRETE SETS SUFFICIENTLY TO PERMIT CUTTING WITHOUT CHIPPING SPALLING OR TEARING, BUT NOT MORE THAN 24 HOURS AFTER PLACING.
4. JOINT FILLER/SEALER SHALL BE AN ELASTOMERIC JOINT (POLYURETHANE POURABLE SEALANT) PER ASTM C920-87.
5. VAPOR BARRIER SHALL BE 15 MIL POLYETHELYNE SHEETING OR EQUIVALENT (INSTALL PER ASTM E-1643)

TYPICAL SLAB ON GRADE JOINT DETAILS
SCALE: 3/4"=1'-0" — 1/S301

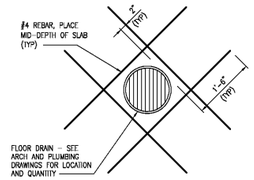

TYPICAL FLOOR DRAIN REINFORCING DETAIL

DETAIL
SCALE: NONE — 2/S301

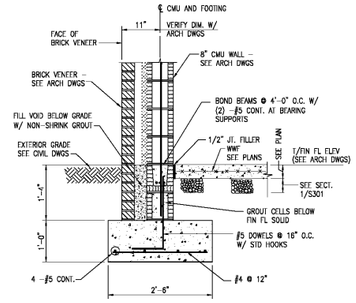

SECTION
SCALE: 3/4"=1'-0" — 3/S301

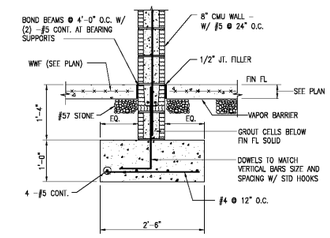

SECTION
SCALE: 3/4"=1'-0" — 4/S301

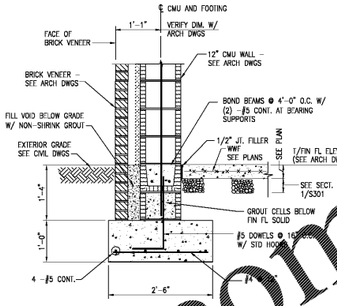

SECTION
SCALE: 3/4"=1'-0" — 5/S301

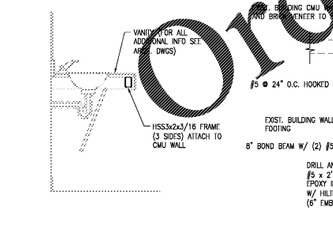

SECTION
SCALE: 3/4"=1'-0" — 6/S301

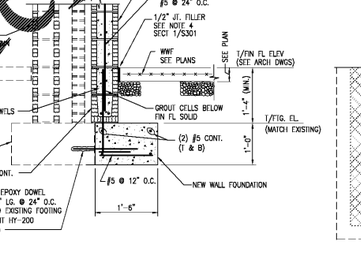

TYPICAL THICKENED SLAB AT INTERIOR NON-LOAD BEARING CMU WALLS
SEE ARCH. DRAWINGS FOR INTERIOR WALL LOCATIONS

SECTION
SCALE: 3/4"=1'-0" — 7/S301

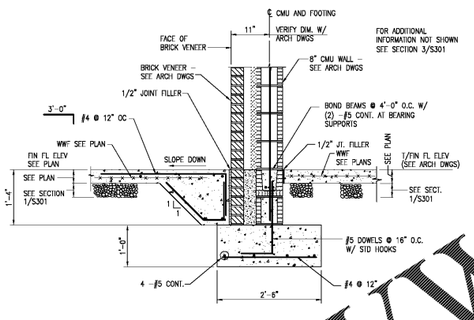

SECTION
SCALE: 3/4"=1'-0" — 8/S301

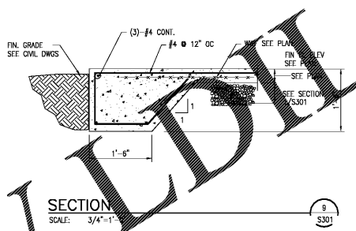

SECTION
SCALE: 3/4"=1'-0" — 9/S301

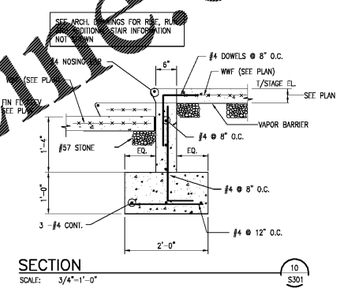

SECTION
SCALE: 3/4"=1'-0" — 10/S301

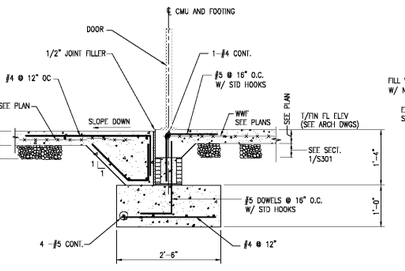

SECTION
SCALE: 3/4"=1'-0" — 11/S301

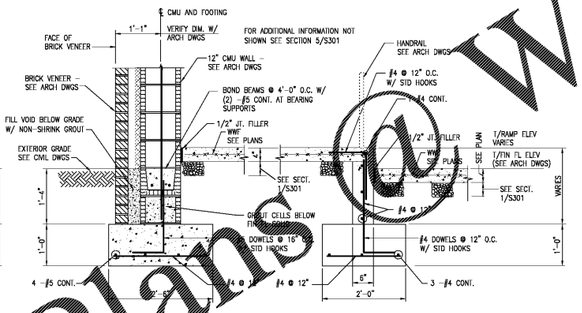

SECTION
SCALE: 3/4"=1'-0" — 12/S301

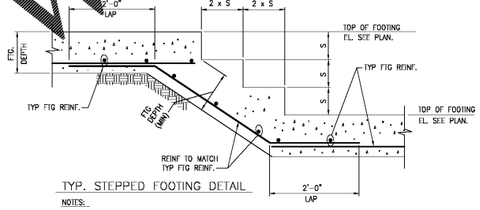

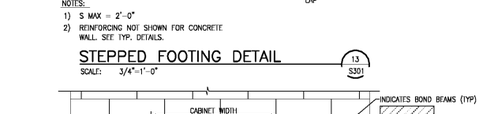

TYP. STEPPED FOOTING DETAIL

NOTES:
1) S MAX = 2'-0"
2) REINFORCING NOT SHOWN FOR CONCRETE WALL. SEE TYP. DETAILS.

STEPPED FOOTING DETAIL
SCALE: 3/4"=1'-0" — 13/S301

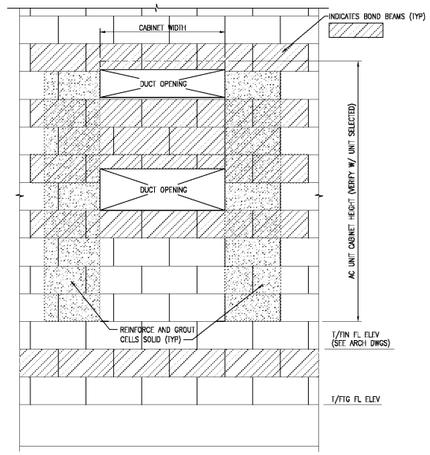

ELEVATION VIEW AT AC UNIT
SCALE: 3/4"=1'-0" — 18/S301

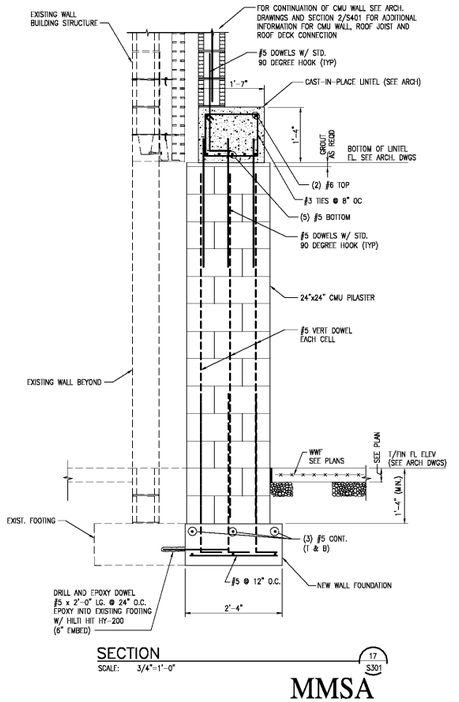

SECTION
SCALE: 3/4"=1'-0" — 17/S301

SECTION AT BATHROOM VANITY
SCALE: 3/4"=1'-0" — 14/S301

SECTION
SCALE: 3/4"=1'-0" — 15/S301

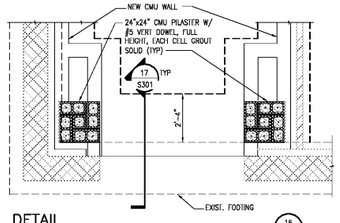

DETAIL
SCALE: 3/8"=1'-0" — 16/S301

Order Plans @ WWW.LDLine.com

BROWNSTONE
1310 LADY STREET . SUITE 204 . COLUMBIA, SOUTH CAROLINA . 29201

All rights reserved. This drawing and the design shown thereon are copyright as prescribed by the laws of the United States and are the propert of Brownstone. Anyone duplicating, reproducing or causing to be reproduced the whole or part of these drawings or the design thereon without written permission of the Architect and/or Brownstone Design will be subject to legal action.

Seal

Client
ALLENDALE - FAIRFAX COUNTY SCHOOL DISTRICT

Project
ALLENDALE PRIMARY SCHOOL

Issued For
100% CONSTRUCTION DRAWINGS
JUNE 05, 2020

No.	Item	Date

Key Plan

Sheet Title
SECTIONS AND DETAILS

S-301

Drawn By ERB
Checked By JKC

MMSA
Michael M. Simpson & Associates, Inc.
Consulting Structural Engineers
30 Patewood Drive, Suite 100
Greenville, S.C. 29615
(864) 331-1201