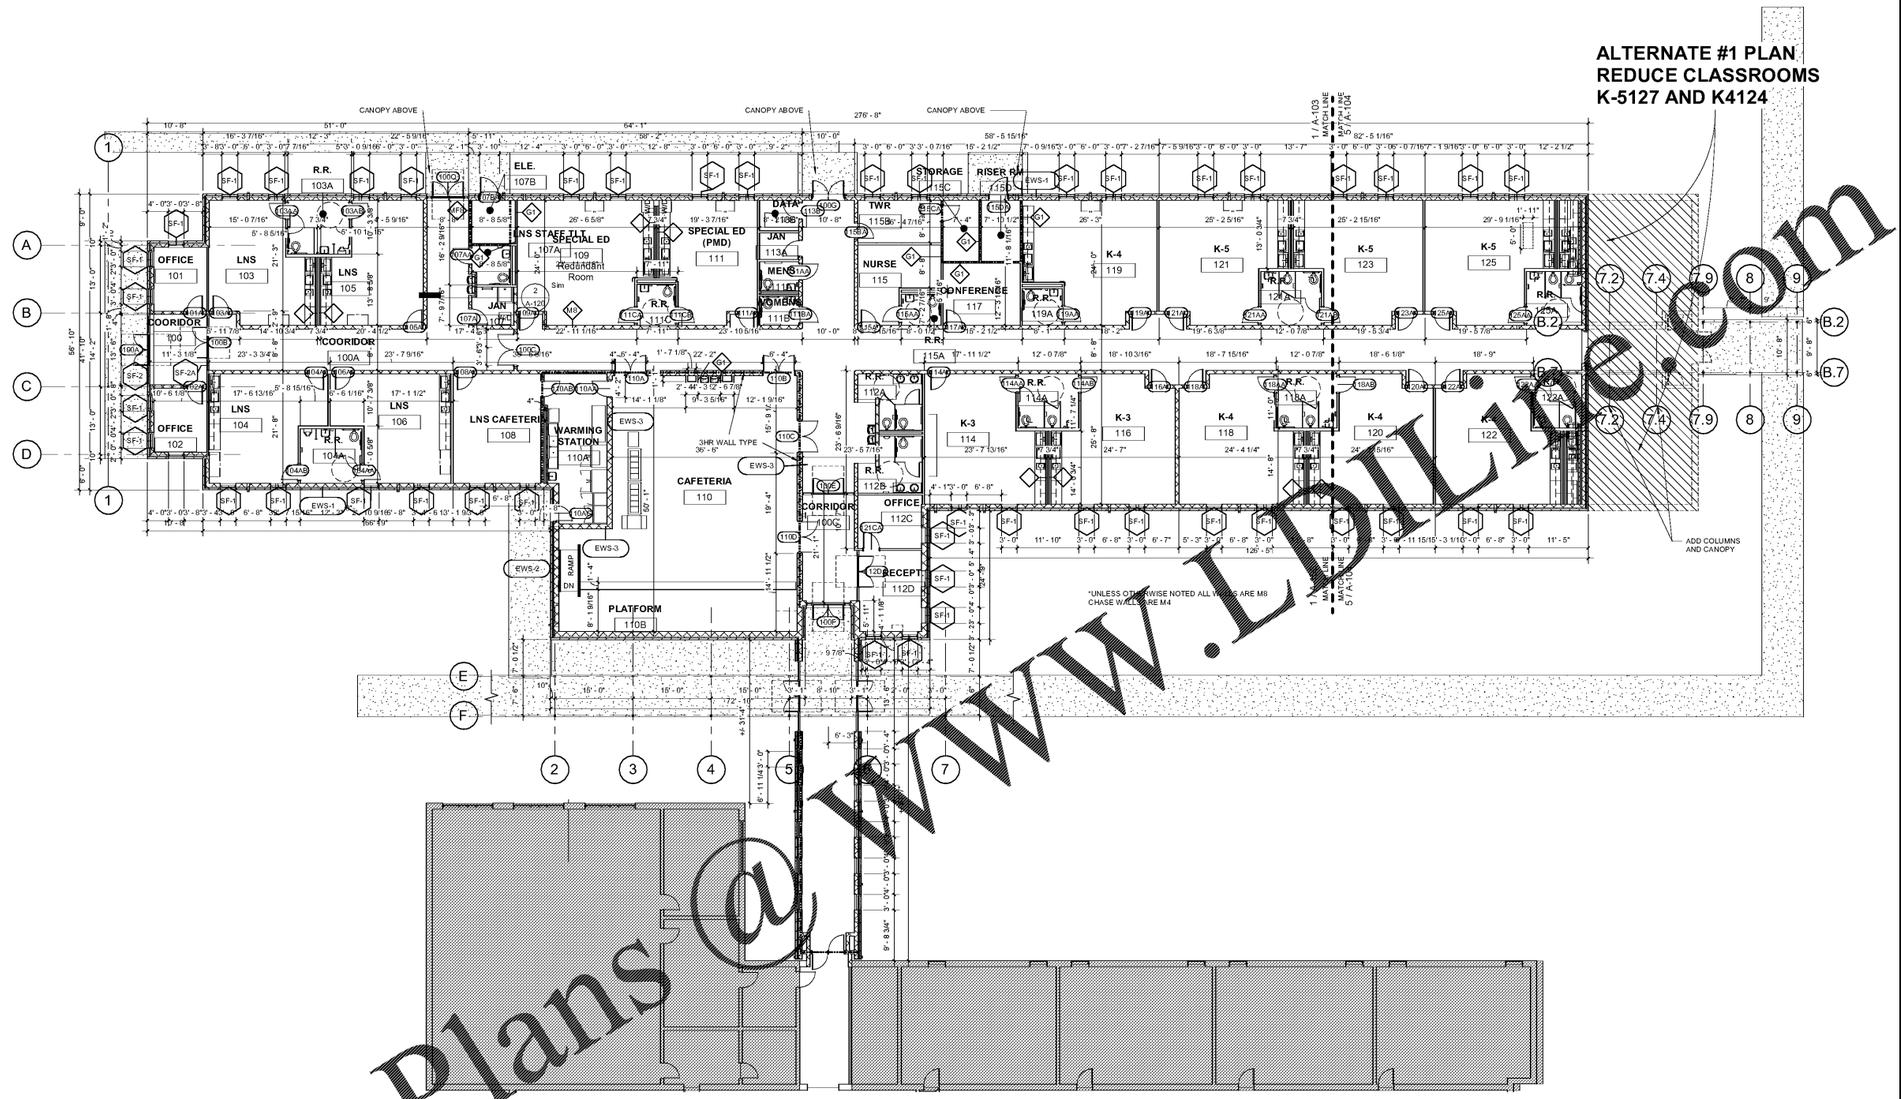

Order Plans @ WWW.LDLine.com

BROWNSTONE
1310 LADY STREET · SUITE 204 · COLUMBIA, SOUTH CAROLINA 29201

All rights reserved. This drawing and the design shown thereon are copyright as prescribed by the laws of the United States and are the propert of Brownstone Design. Anyone duplicating, reproducing or causing to be reproduced the whole or part of these drawings or the design thereon without written permission of the Architect and/or Brownstone Design will be subject to legal action.

Seal

STATE OF SOUTH CAROLINA — BROWNSTONE: Columbia, SC No. 100797 — REGISTERED ARCHITECTS

STATE OF SOUTH CAROLINA — ANTHONY TERRANCE LAWRENCE, Columbia, SC No. 28774 — REGISTERED ARCHITECT — 6.5.2020

Client
ALLENDALE-FAIRFAX COUNTY SCHOOL DISTRICT

Project
ALLENDALE PRIMARY SCHOOL

Issued For
* OSF REVIEW SET

No.	Item	Date

Key Plan

Sheet
ALTERNATE FLOOR PLAN

A-101B

Drawn By Author
Checked By Checker

6/29/2020 2:40:22 PM