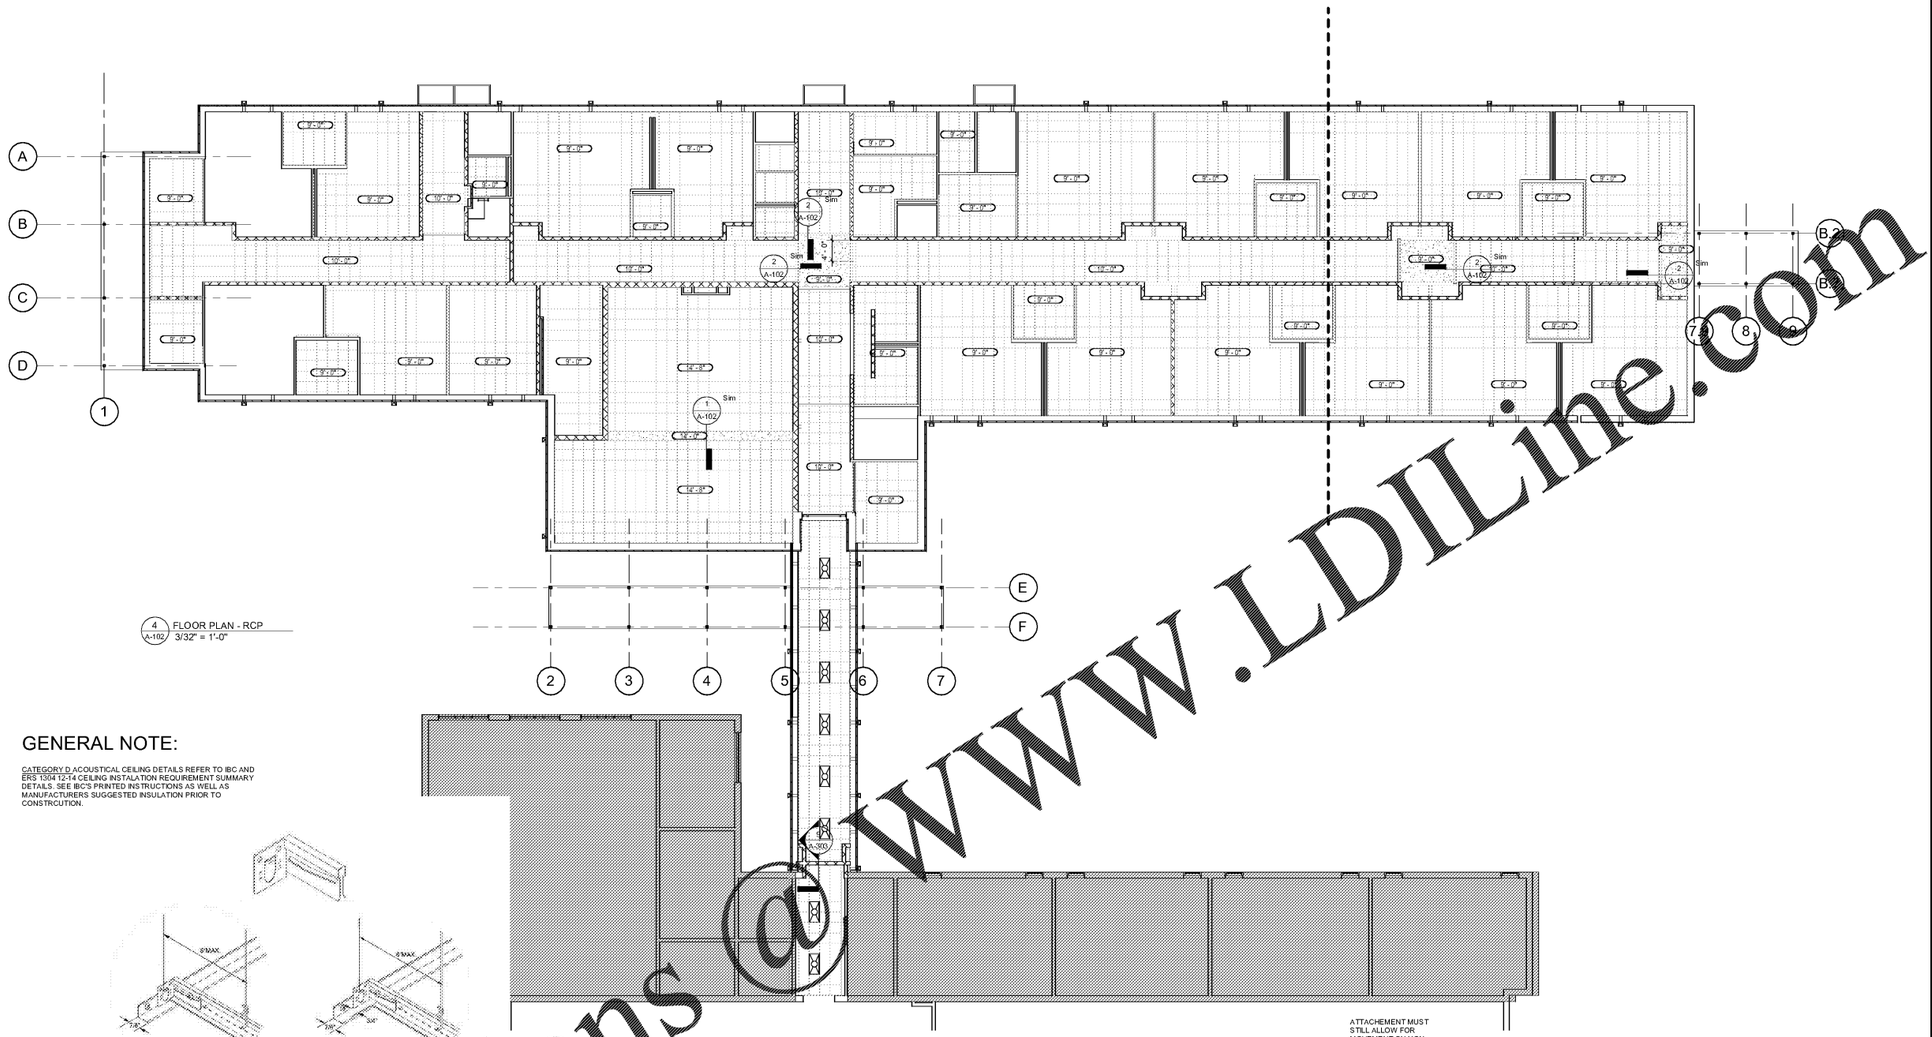

4 A-102 FLOOR PLAN - RCP
3/32" = 1'-0"

GENERAL NOTE:

CATEGORY D ACOUSTICAL CEILING DETAILS REFER TO IBC AND ERS 1304.12-14 CEILING INSTALATION REQUIREMENT SUMMARY DETAILS. SEE IBC'S PRINTED INSTRUCTIONS AS WELL AS MANUFACTURERS SUGGESTED INSULATION PRIOR TO CONSTRCUTION.

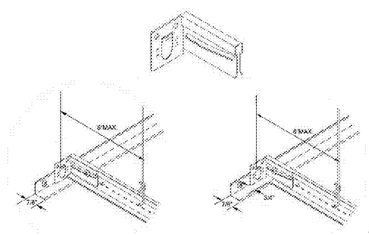

5 A-102 SEIMIC D CLASS CEILING ACCESSORIES
(N.T.S.)

(N.T.S.)

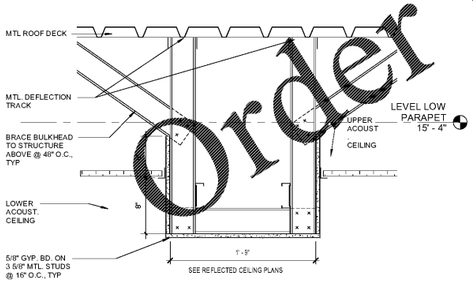

1 A-102 DETAIL @ CEILING GYP BULK HEAD
1 1/2" = 1'-0"

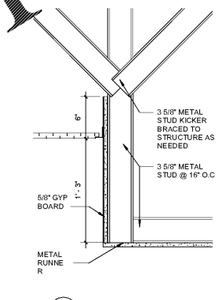

2 A-102 DETAIL @ CEILING SOFFIT
1 1/2" = 1'-0"

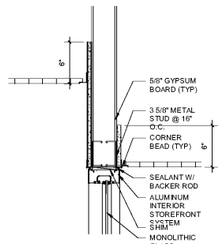

3 A-102 DETAIL@ STOREFRONT HEAD (TYP)
1 1/2" = 1'-0"

ATTACHEMENT MUST STILL ALLOW FOR MOVEMENT ON NON FIXED WALL

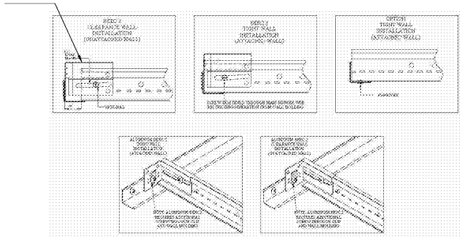

6 A-102 SEISMIC D END CLIPS
1 1/2" = 1'-0"

Order Plans @ WWW.LDILine.com

BROWNSTONE
1310 LADY STREET . SUITE 204 . COLUMBIA, SOUTH CAROLINA 29201

All rights reserved. This drawing and the design shown thereon are copyright as prescribed by the laws of the United States and are the propert of Brownstone Design. Anyone duplicating, reproducing or causing to be reproduced the whole or part of these drawings or the design thereon without written permission of the Architect and/or Brownstone Design will be subject to legal action.

Seal

STATE OF SOUTH CAROLINA
BROWNSTONE
Columbia, SC
No. 100797
REGISTERED ARCHITECTS

STATE OF SOUTH CAROLINA
ANTHONY TERRANCE LAWRENCE
Columbia, SC
No. 32778
REGISTERED ARCHITECT
6.5.2020

Client
ALLENDALE-FAIRFAX COUNTY SCHOOL DISTRICT

Project
ALLENDALE PRIMARY SCHOOL

Issued For
* OSF REVIEW SET

No.	Item	Date

Key Plan

OVERALL CEILING PLANS AND PARTIAL DEMOLITION

A-102

Drawn By Author
Checked By Checker

6/29/2020 2:40:28 PM