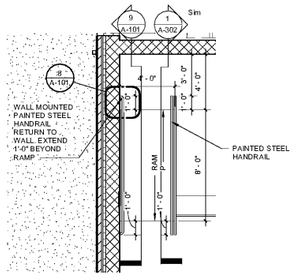

1 A-104 ENLARGED RAMP PLAN
1/4" = 1'-0"

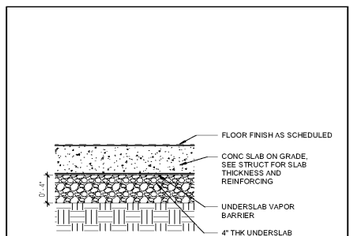

FLR-1	SLAB ON GRADE FLOOR	SCALE 1-1/2" = 1'-0"

2 A-104 FLR -1
1 1/2" = 1'-0"

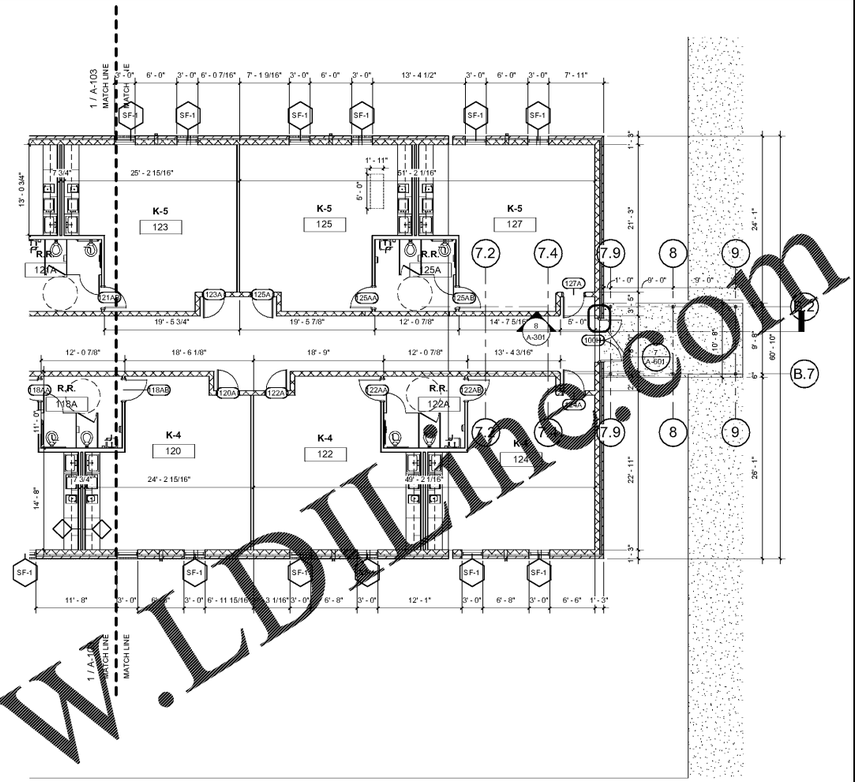

3 A-104 BUILDING SOUTH
1/8" = 1'-0"

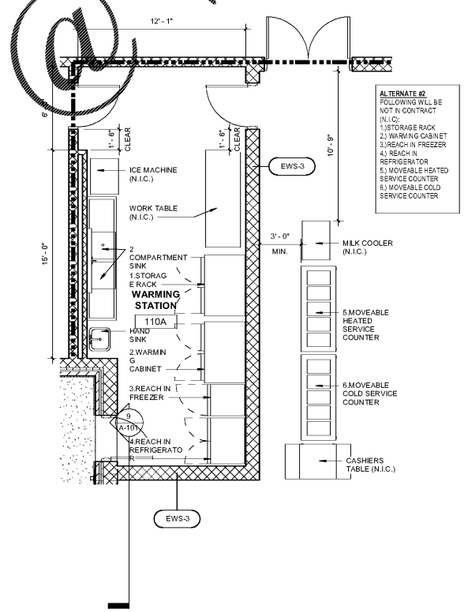

6 A-104 ENLARGED WARMING STATION PLAN
1/4" = 1'-0"

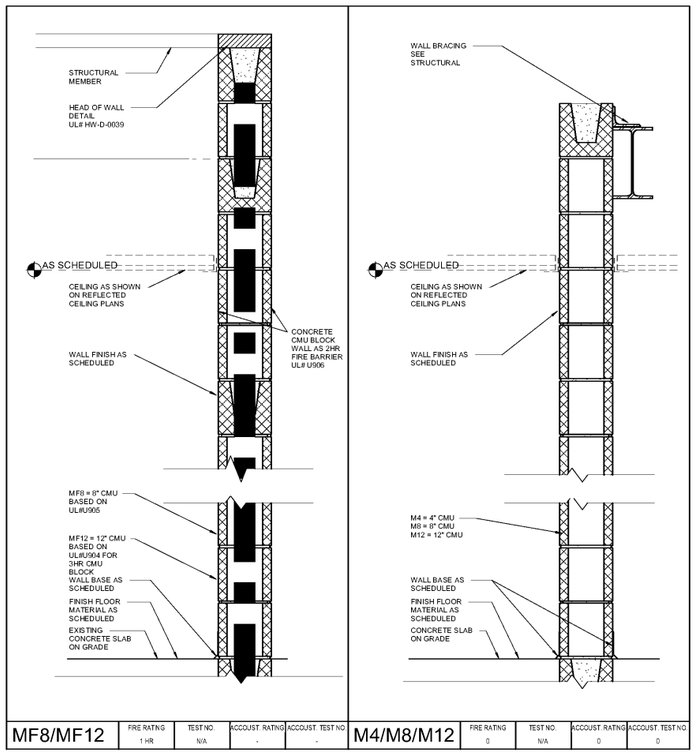

MF8/MF12	FIRE RATING	TEST NO.	ACCOUST. RATING	ACCOUST. TEST NO.
	1 HR	N/A	-	-

M4/M8/M12	FIRE RATING	TEST NO.	ACCOUST. RATING	ACCOUST. TEST NO.
	0	N/A	0	0

4 A-104 WALL TYPE MF8
1 1/2" = 1'-0"

3 A-104 WALL TYPE M8
1 1/2" = 1'-0"

Order Plans @ WWW.LDLine.com

6/29/2020 2:40:39 PM

BROWNSTONE
1310 LADY STREET . SUITE 204 . COLUMBIA, SOUTH CAROLINA 29201

All rights reserved. This drawing and the design shown thereon are copyright as prescribed by the laws of the United States and are the propert of Brownstone Design. Anyone duplicating, reproducing or causing to be reproduced the whole or part of these drawings or the design thereon without written permission of the Architect and/or Brownstone Design will be subject to legal action.

Seal

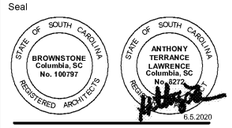

Client
ALLENDALE-FAIRFAX COUNTY SCHOOL DISTRICT

Project
ALLENDALE PRIMARY SCHOOL

Issued For
* OSF REVIEW SET

No.	Item	Date

Key Plan

Sheet
ENLARGED FLOOR PLAN

A-104

Drawn By Author
Checked By Checker