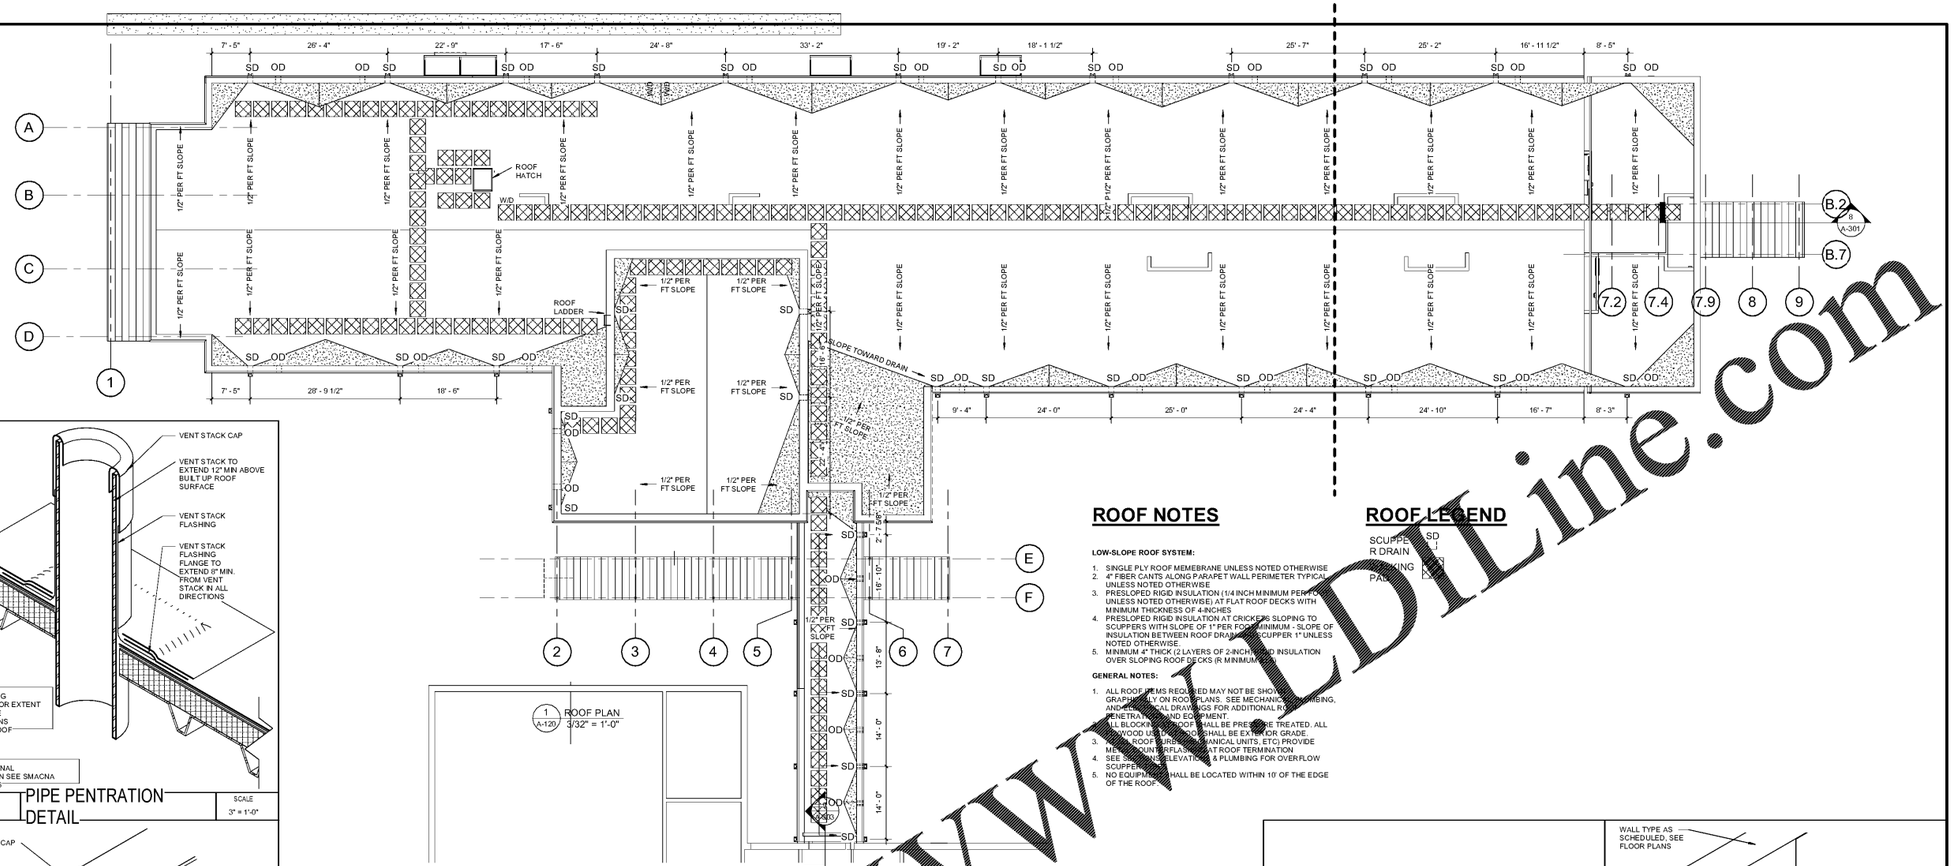

1 A-120 ROOF PLAN 3/32" = 1'-0"

ROOF NOTES

LOW-SLOPE ROOF SYSTEM:

1. SINGLE PLY ROOF MEMEBRANE UNLESS NOTED OTHERWISE
2. 4" FIBER CANTS ALONG PARAPET WALL PERIMETER TYPICAL UNLESS NOTED OTHERWISE
3. PRESLOPED RIGID INSULATION (1/4 INCH MINIMUM PER FOOT UNLESS NOTED OTHERWISE) AT FLAT ROOF DECKS WITH MINIMUM THICKNESS OF 4-INCHES
4. PRESLOPED RIGID INSULATION AT CRICKETS SLOPING TO SCUPPERS WITH SLOPE OF 1"PER FOOT MINIMUM - SLOPE OF INSULATION BETWEEN ROOF DRAIN AND SCUPPER 1" UNLESS NOTED OTHERWISE
5. MINIMUM 4" THICK (2 LAYERS OF 2-INCH) RIGID INSULATION OVER SLOPING ROOF DECKS (R MINIMUM

GENERAL NOTES:

1. ALL ROOF ITEMS REQUIRED MAY NOT BE SHOWN GRAPHICALLY ON ROOF PLANS. SEE MECHANICAL, PLUMBING, AND ARCHITECTURAL DRAWINGS FOR ADDITIONAL ROOF PENETRATIONS AND EQUIPMENT
2. ALL BLOCKING IN ROOF SHALL BE PRESSURE TREATED. ALL WOOD USED IN ROOF SHALL BE EXTERIOR GRADE.
3. ALL ROOF PENETRATIONS (MECHANICAL UNITS, ETC) PROVIDE MECHANICAL COUNTERFLASHING AT ROOF TERMINATION
4. SEE SHEET A-301 FOR ELEVATIONS & PLUMBING FOR OVERFLOW SCUPPERS
5. NO EQUIPMENT SHALL BE LOCATED WITHIN 10' OF THE EDGE OF THE ROOF.

ROOF LEGEND

SCUPPER SD
R DRAIN
PARAPET

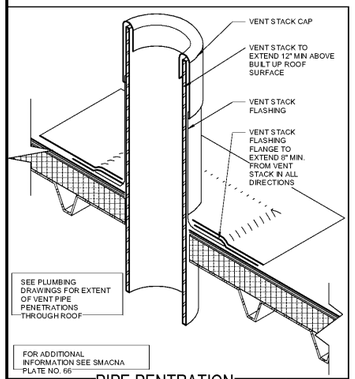

RF-2 | PIPE PENTRATION DETAIL | SCALE 3" = 1'-0"

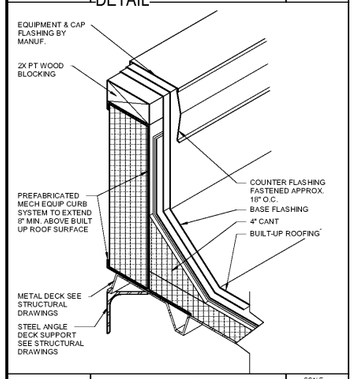

\- | MECHNICAL CURB | SCALE 3" = 1'-0"

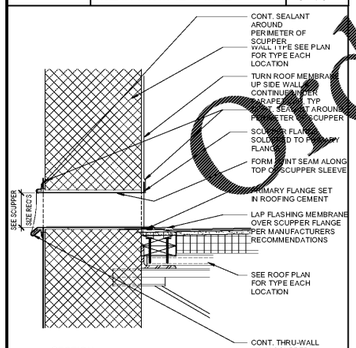

SECTION

RF-SCP-2 | SCUPPER SECTION | SCALE 1-1/2" = 1'-0"

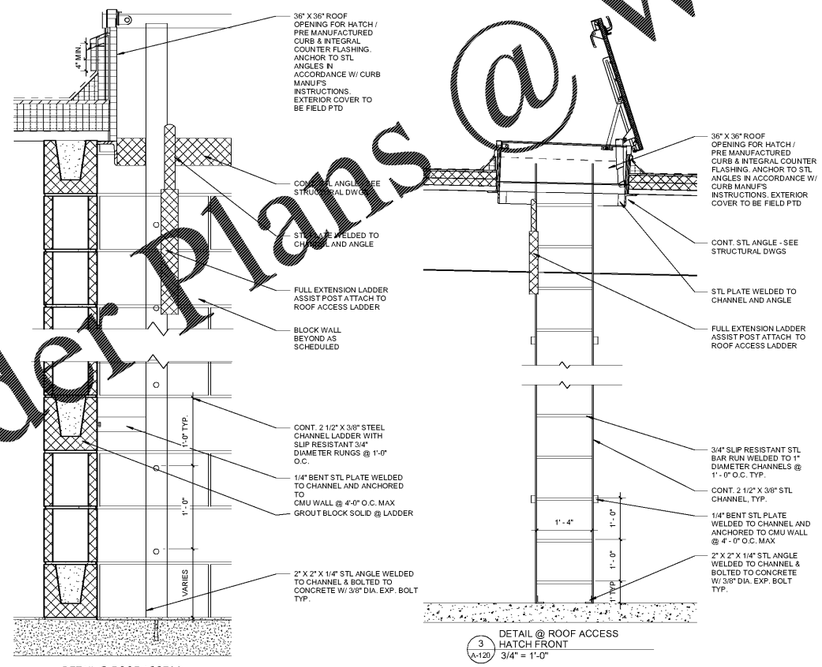

2 A-120 DETAIL @ ROOF ACCESS HATCH SIDE 1 1/2" = 1'-0"

3 A-120 DETAIL @ ROOF ACCESS HATCH FRONT 3/4" = 1'-0"

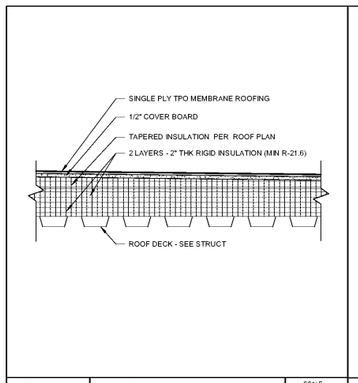

RF-BUR | ROOF SYSTEMS | SCALE 1-1/2" = 1'-0"

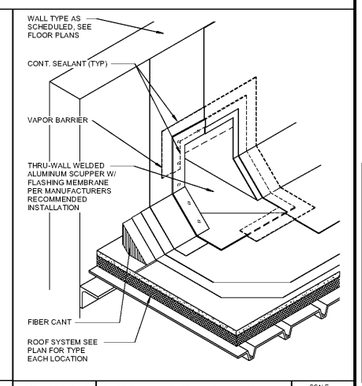

RF-BUR-2 | SCUPPER FLASHING | SCALE 1-1/2" = 1'-0"

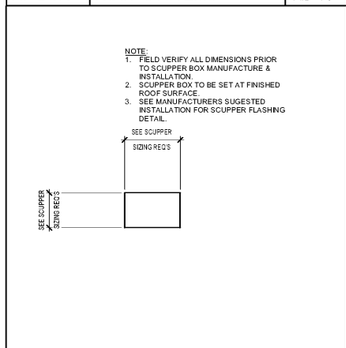

ELEVATION

RF-SCP-1 | SCUPPER ELEVATION | SCALE 1-1/2" = 1'-0"

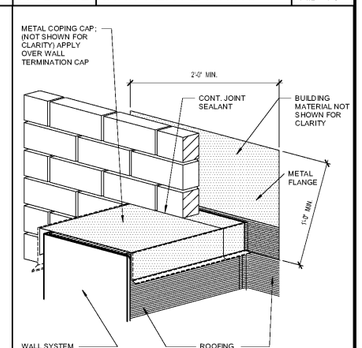

FLSH-1 | FLASHING @ BRICK | SCALE 1-1/2" = 1'-0"

Order Plans @ WWW.LDILine.com

6/29/2020 2:40:44 PM

BROWNSTONE
1310 LADY STREET - SUITE 204 - COLUMBIA, SOUTH CAROLINA 29201

All rights reserved. This drawing and the design shown thereon are copyright as prescribed by the laws of the United States and are the propert of Brownstone Design. Anyone duplicating, reproducing or causing to be reproduced the whole or part of these drawings or the design thereon without written permission of the Architect and/or Brownstone Design will be subject to legal action.

Seal

STATE OF SOUTH CAROLINA — BROWNSTONE Columbia, SC No. 100797 — REGISTERED ARCHITECTS

STATE OF SOUTH CAROLINA — ANTHONY TERRANCE LAWRENCE Columbia, SC No. 32774 — RECISTERED ARCHITECT — 6.5.2020

Client
ALLENDALE-FAIRFAX COUNTY SCHOOL DISTRICT

Project
ALLENDALE PRIMARY SCHOOL

Issued For
* OSF REVIEW SET

No.	Item	Date

Key Plan

Sheet Title
ROOF PLAN

A-120

Drawn By KAW
Checked By ATL