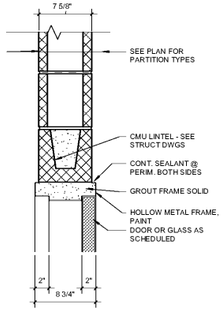

HMH1	HEAD DETAIL	SCALE 1-1/2" = 1'-0"

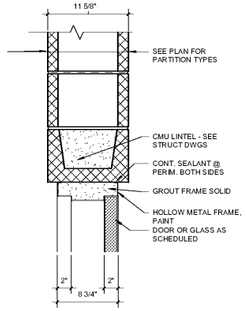

HMH2	HEAD DETAIL	SCALE 1-1/2" = 1'-0"

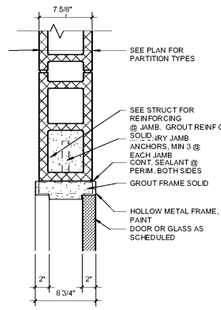

HMJ1	JAMB DETAIL	SCALE 1-1/2" = 1'-0"

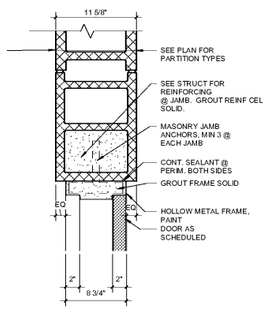

HMJ2	JAMB DETAIL	SCALE 1-1/2" = 1'-0"

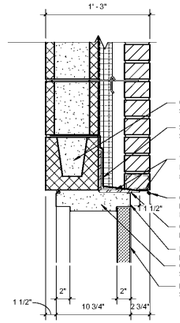

EHMH1	HEAD DETAIL	SCALE 1-1/2" = 1'-0"

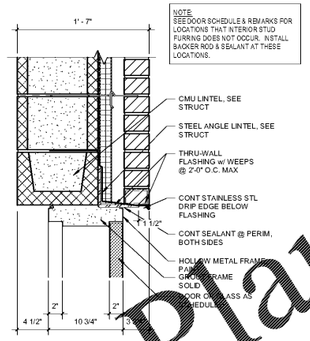

EHMH2	HEAD DETAIL	SCALE 1-1/2" = 1'-0"

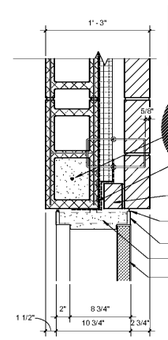

EHMJ1	JAMB DETAIL	SCALE 1-1/2" = 1'-0"

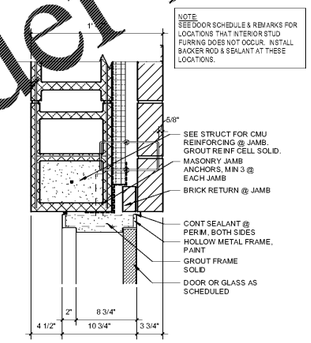

EHMJ2	JAMB DETAIL	SCALE 1-1/2" = 1'-0"

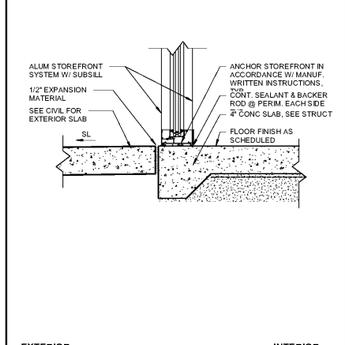

SFS1	SILL DETAIL	SCALE 1-1/2" = 1'-0"

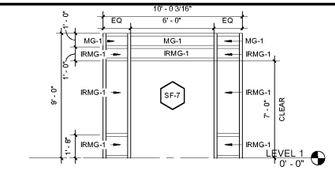

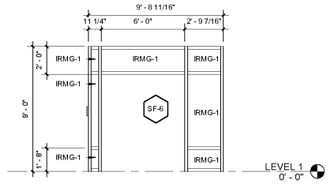

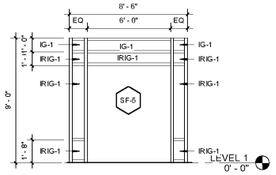

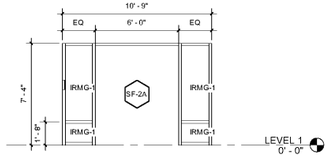

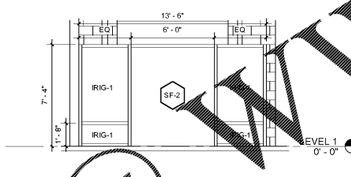

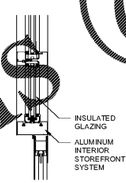

4 DETAIL @ STOREFRONT HEAD
A-600 1 1/2" = 1'-0"

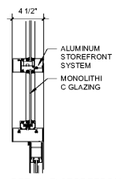

3 DETAIL @ STOREFRONT HEAD INT TRANSOME
A-600 1 1/2" = 1'-0"

Door Schedule											
DOOR								FRAME			
Number	Width	Height	Hardware Set	Door Type	Door - Material	Thickness	Fire Rating	Frame Material	* Door/Frame - Head	* Door/Frame - Jamb	Frame Type
100A	6' - 0"	7' - 1 1/2"	1	SFD-1	ALUM	0' - 1 3/4"		ALUM	SF-2	6/A601	SF-2
100B	6' - 0"	7' - 2"	7	SFD-1	ALUM	0' - 1 3/4"		ALUM	SF-2A	3/A601	SF-2A
100C	6' - 0"	7' - 0"	8	D4	SCWD	0' - 1 3/4"		HM	HMH1	HMJ1	F1
100F	6' - 0"	7' - 0"	3	SFD-1	ALUM	0' - 1 3/4"		ALUM	4/A600	1/A601 & 2/A601	SF-5
100G	6' - 0"	7' - 0"	2	D2A	HM	0' - 1 3/4"		HM	EHM1	HMJ1	F1
100H	6' - 0"	7' - 0"	2	D2A	HM	0' - 1 3/4"		HM	EHM1	HMJ1	F1
100Q	6' - 0"	7' - 0"	1	SFD-1	ALUM	0' - 1 3/4"		ALUM	4/A600	7/A601	SF-4
101A	3' - 0"	7' - 0"	10	D2	SCWD	0' - 1 3/4"		HM	HMH1	HMJ1	F1
102A	3' - 0"	7' - 0"	10	D2	SCWD	0' - 1 3/4"		HM	HMH1	HMJ1	F1
103A	3' - 0"	7' - 0"	11	D2	SCWD	0' - 1 3/4"		HM	HMH1	HMJ1	F1
103AA	3' - 0"	7' - 0"	12	D1	SCWD	0' - 1 3/4"		HM	HMH1	HMJ1	F1
103AB	3' - 0"	7' - 0"	12	D1	SCWD	0' - 1 3/4"		HM	HMH1	HMJ1	F1
103II	0' - 0"	0' - 0"				0' - 1 3/4"					
104A	3' - 0"	7' - 0"	11	D2	SCWD	0' - 1 3/4"		HM	HMH1	HMJ1	F1
104AA	3' - 0"	7' - 0"	12	D1	SCWD	0' - 1 3/4"		HM	HMH1	HMJ1	F1
104AB	3' - 0"	7' - 0"	12	D1	SCWD	0' - 1 3/4"		HM	HMH1	HMJ1	F1
105A	3' - 0"	7' - 0"	11	D2	SCWD	0' - 1 3/4"		HM	HMH1	HMJ1	F1
106	3' - 0"	6' - 8"				0' - 2"					
106A	3' - 0"	7' - 0"	11	D2	SCWD	0' - 1 3/4"		HM	HMH1	HMJ1	F1
107A	3' - 0"	7' - 0"	14	D1	SCWD	0' - 1 3/4"		HM	HMH1	HMJ1	F1
107AA	3' - 0"	7' - 0"	15	D1	SCWD	0' - 1 3/4"		HM	HMH1	HMJ1	F1
107BA	3' - 6"	7' - 0"	4	D1	HM	0' - 1 3/4"		HM	EHM1	EJM1	F1
108	2' - 6"	6' - 8"				0' - 2"					
108A	3' - 0"	7' - 0"	16	D2	SCWD	0' - 1 3/4"		HM	HMH1	HMJ1	F1
109A	3' - 0"	7' - 0"	11	D2	SCWD	0' - 1 3/4"		HM	HMH1	HMJ1	F1
110A	6' - 0"	7' - 0"	18	D4	SCWD	0' - 1 3/4"	1.5HRS	HM	HMH2	HMJ2	F1
110AA	3' - 0"	7' - 0"	17	D2	SCWD	0' - 1 3/4"		HM	HMH2	HMJ2	F1
110AB	3' - 0"	7' - 0"	17	D2	SCWD	0' - 1 3/4"	1.5HRS	HM	HMH2	HMJ2	F1
110AC	3' - 0"	7' - 0"	5	D2A	HM	0' - 1 3/4"		HM	EHM2	EJM2	F1
110B	6' - 0"	7' - 0"	18	D4	SCWD	0' - 1 3/4"	1.5HRS	HM	HMH2	HMJ2	F1
110C	6' - 0"	7' - 0"	19	D4	SCWD	0' - 1 3/4"	1.5HRS	HM	HMH2	HMJ2	F1
110D	6' - 0"	7' - 0"	20	D4	SCWD	0' - 1 3/4"	1.5HRS	HM	HMH2	HMJ2	F1
111A	3' - 0"	7' - 0"	11	D2	SCWD	0' - 1 3/4"		HM	HMH1	HMJ1	F1
111AA	3' - 0"	7' - 0"	21	D1	SCWD	0' - 1 3/4"		HM	HMH1	HMJ1	F1
111BA	3' - 0"	7' - 0"	21	D1	SCWD	0' - 1 3/4"		HM	HMH1	HMJ1	F1
111CA	3' - 0"	7' - 0"	13	D1	SCWD	0' - 1 3/4"		HM	HMH1	HMJ1	F1
111CB	3' - 0"	7' - 0"	13	D1	SCWD	0' - 1 3/4"		HM	HMH1	HMJ1	F1
112DA	6' - 0"	7' - 0"	22	SFD-1	ALUM	0' - 1 3/4"		ALUM	3/A600	2/A601& 4/A601	SF-6
113A	3' - 0"	7' - 0"	15	D1	HM	0' - 1 3/4"		HM	HMH1	HMJ1	F1
113B	3' - 0"	7' - 0"	15	HM		0' - 1 3/4"		HM	HMH1	HMJ1	F1
114A	3' - 0"	7' - 0"	11	D2	SCWD	0' - 1 3/4"		HM	HMH1	HMJ1	F1
114AA	3' - 0"	7' - 0"	13	D1	SCWD	0' - 1 3/4"		HM	HMH1	HMJ1	F1
114AB	3' - 0"	7' - 0"	13	D1	SCWD	0' - 1 3/4"		HM	HMH1	HMJ1	F1
115A	3' - 0"	7' - 0"	11	D2	SCWD	0' - 1 3/4"		HM	HMH1	HMJ1	F1
115AA	3' - 0"	7' - 0"	13	D1	SCWD	0' - 1 3/4"		HM	HMH1	HMJ1	F1
115BA	3' - 0"	7' - 0"	15	D2	SCWD	0' - 1 3/4"		HM	HMH1	HMJ1	F1
115CA	3' - 0"	7' - 0"	15	D1	HM	0' - 1 3/4"	45 MIN	HM	HMH1	HMJ1	F1
115DA	3' - 0"	7' - 0"	6	D4	HM	0' - 1 3/4"		HM	EHM1	EJM1	F1
116A	3' - 0"	7' - 0"	11	D2	SCWD	0' - 1 3/4"		HM	HMH1	HMJ1	F1
117A	3' - 0"	7' - 0"	17	D2	HM	0' - 1 3/4"		HM	HMH1	HMJ1	F1
118A	3' - 0"	7' - 0"	13	D1	SCWD	0' - 1 3/4"		HM	HMH1	HMJ1	F1
118AA	3' - 0"	7' - 0"	13	D1	SCWD	0' - 1 3/4"		HM	HMH1	HMJ1	F1
119A	3' - 0"	7' - 0"	11	D2	SCWD	0' - 1 3/4"		HM	HMH1	HMJ1	F1
119AA	3' - 0"	7' - 0"	13	D1	SCWD	0' - 1 3/4"		HM	HMH1	HMJ1	F1
120A	3' - 0"	7' - 0"	11	D2	SCWD	0' - 1 3/4"		HM	HMH1	HMJ1	F1
121A	3' - 0"	7' - 0"	11	D2	SCWD	0' - 1 3/4"		HM	HMH1	HMJ1	F1
121AA	3' - 0"	7' - 0"	13	D1	SCWD	0' - 1 3/4"		HM	HMH1	HMJ1	F1
121AB	3' - 0"	7' - 0"	13	D1	SCWD	0' - 1 3/4"		HM	HMH1	HMJ1	F1
121CA	3' - 0"	7' - 0"	10	D2	SCWD	0' - 1 3/4"		HM	HMH1	HMJ1	F1
122A	3' - 0"	7' - 0"	11	D2	SCWD	0' - 1 3/4"		HM	HMH1	HMJ1	F1
122AA	3' - 0"	7' - 0"	13	D1	SCWD	0' - 1 3/4"		HM	HMH1	HMJ1	F1
122AB	3' - 0"	7' - 0"	13	D1	SCWD	0' - 1 3/4"		HM	HMH1	HMJ1	F1
123A	3' - 0"	7' - 0"	11	D2	SCWD	0' - 1 3/4"		HM	HMH1	HMJ1	F1
124A	3' - 0"	7' - 0"	11	D2	SCWD	0' - 1 3/4"		HM	HMH1	HMJ1	F1
125A	3' - 0"	7' - 0"	11	D2	SCWD	0' - 1 3/4"		HM	HMH1	HMJ1	F1
125AA	3' - 0"	7' - 0"	13	D1	SCWD	0' - 1 3/4"		HM	HMH1	HMJ1	F1
125AB	3' - 0"	7' - 0"	13	D1	SCWD	0' - 1 3/4"		HM	HMH1	HMJ1	F1
125BB	0' - 0"	0' - 0"				0' - 1 3/4"					
125CC	0' - 0"	0' - 0"				0' - 1 3/4"					
125DD	0' - 0"	0' - 0"				0' - 1 3/4"					
126B	6' - 0"	7' - 1 1/2"	1	SFD-1	ALUM	0' - 1 3/4"		ALUM	SF-2	6/A601	SF-2
126G	3' - 0"	7' - 0"	8	D1	SCWD	0' - 1 3/4"		HM	HMH1	HMJ1	F1
126H	3' - 0"	7' - 0"	8	D1	SCWD	0' - 1 3/4"		HM	HMH1	HMJ1	F1
126I	6' - 0"	7' - 1 1/2"	1	SFD-1	ALUM	0' - 1 3/4"	TEMPERED GLASS	ALUM	SF-2	6/A601	SF-2 TEMPERED GLASS
126J	0' - 0"	0' - 0"				0' - 1 3/4"					
127A	3' - 0"	7' - 0"	11	D2	SCWD	0' - 1 3/4"		HM	HMH1	HMJ1	F1
161	0' - 0"	0' - 0"				0' - 1 3/4"					
233	0' - 0"	0' - 0"				0' - 1 3/4"					
246	0' - 0"	0' - 0"				0' - 1 3/4"					

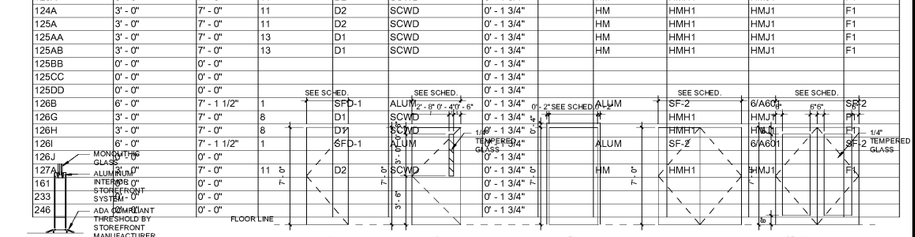

D1 1-3/4" STAINED WOOD DOOR
D2 1-3/4" STAINED WOOD DOOR WITH GLASS
D2A HOLLOW METAL DOOR
F1 HOLLOW METAL DOOR FRAME W/ PAINT FINISH
D4 1-3/4" STAINED WOOD DOOR
D4A 1-3/4" HOLLOW METAL DOOR
SFD-1 1-3/4" ALUM KYNAR FINISH

2 DETAIL @ DOOR SILL
A-600 1 1/2" = 1'-0"

1 DOOR AND FRAME TYPES
A-600 1/4" = 1'-0"

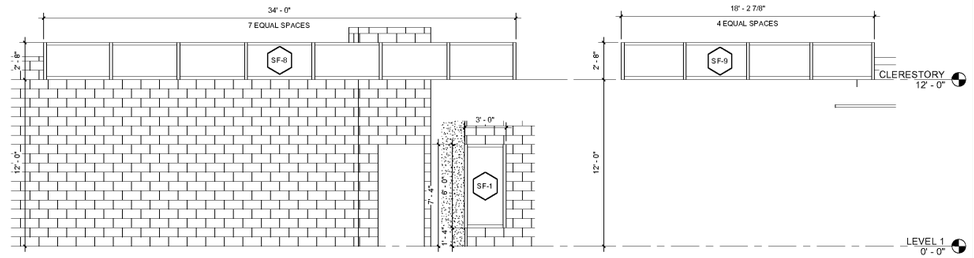

Order Plans @ WWW.WILDLine.com

6/29/2020 2:41:33 PM

BROWNSTONE
1310 LADY STREET . SUITE 204 . COLUMBIA, SOUTH CAROLINA 29201

All rights reserved. This drawing and the design shown thereon are copyright as prescribed by the laws of the United States and are the propert of Brownstone Design. Anyone duplicating, reproducing or causing to be reproduced the whole or part of these drawings or the design thereon without written permission of the Architect and/or Brownstone Design will be subject to legal action.

Seal

STATE OF SOUTH CAROLINA
BROWNSTONE
Columbia, SC
No. 100797
REGISTERED ARCHITECTS

STATE OF SOUTH CAROLINA
ANTHONY TERRANCE LAWRENCE
Columbia, SC
No. 8272
REGISTERED ARCHITECT
6.5.2020

Client
ALLENDALE-FAIRFAX COUNTY SCHOOL DISTRICT

Project
ALLENDALE PRIMARY SCHOOL

Issued For
* OSF REVIEW SET

No.	Item	Date

Key Plan

Sheet
DOOR AND WINDOW TYPES

A-600

Drawn By Author
Checked By Checker