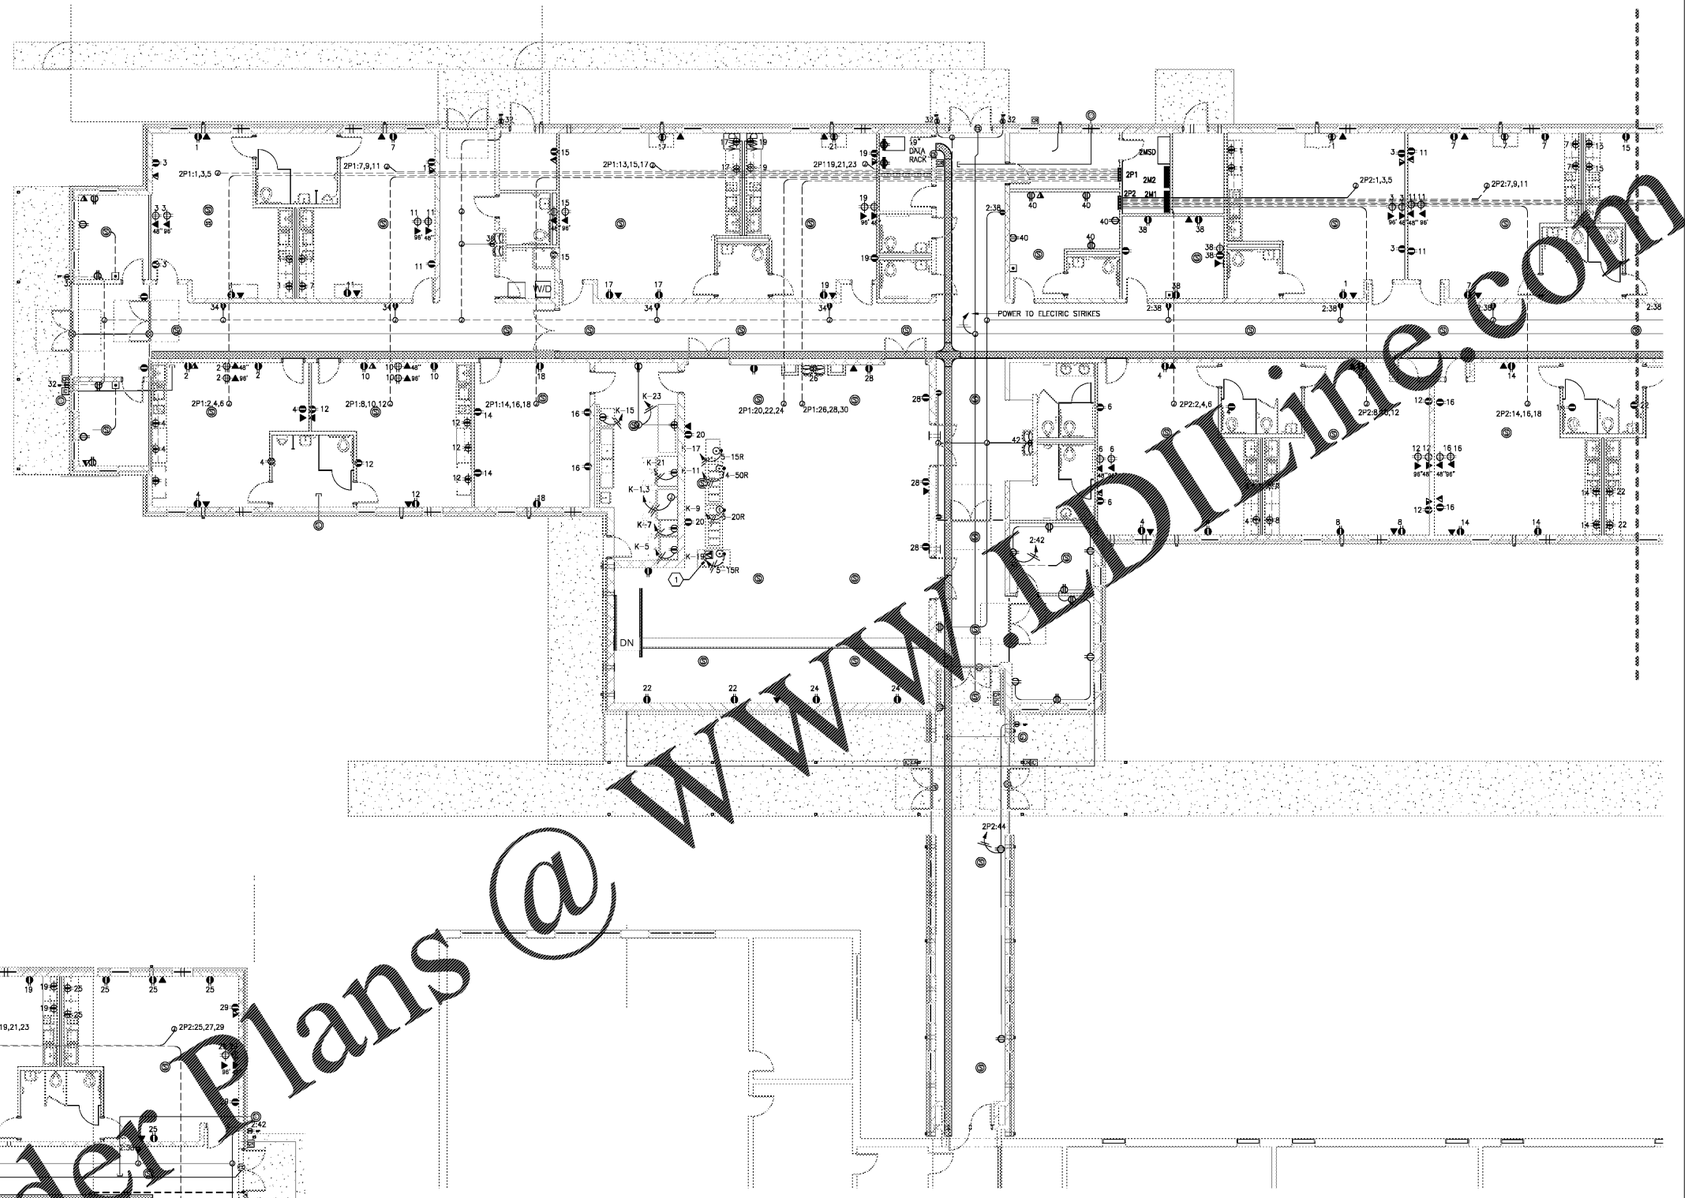

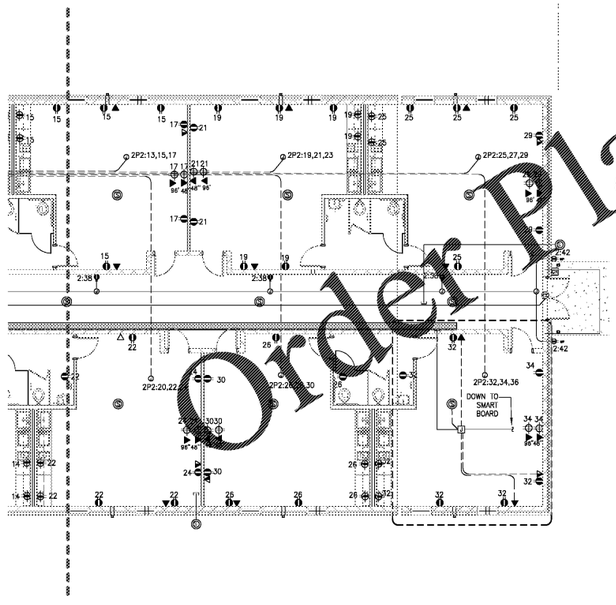

KEY NOTES:

1. PROVIDE SINGLE-GANG ROUGH-IN ON CONDUIT STUB-UP FOR DATA JACK FOR POS SYSTEM CONNECTION. ROUGH-IN SIMILAR TO RECEPTACLE ON CONDUIT STUB-UP.

Order Plans @ WWW.LDILine.com

BROWNSTONE

1330 LADY STREET . SUITE 500 . COLUMBIA, SOUTH CAROLINA . 29201

All rights reserved. This drawing and the design shown thereon are copyright as prescribed by the laws of the United States and are the propert of Brownstone Design. Anyone duplicating, reproducing or causing to be reproduced the whole or part of these drawings or the design thereon without written permission of the Architect and/or Brownstone Design will be subject to legal action.

Seal

SOUTH CAROLINA PROFESSIONAL ENGINEER 30466 CHRISTOPHER L. VENCOR 06.05.20

SOUTH CAROLINA BLY ELECTRICAL ENGINEERS INC CERTIFICATE OF AUTHORIZATION 06.05.20

Client

ALLENDALE-FAIRFAX COUNTY SCHOOL DISTRICT

Project

ALLENDALE PRIMARY SCHOOL

Issued For

90% PRICING SET
MARCH 16, 2020

No.	Item	Date

Key Plan

Sheet Title

POWER & SYSTEMS PLAN

E-301

Drawn By jlb
Checked By blv

3/14/2020 8:55:07 PM) PM