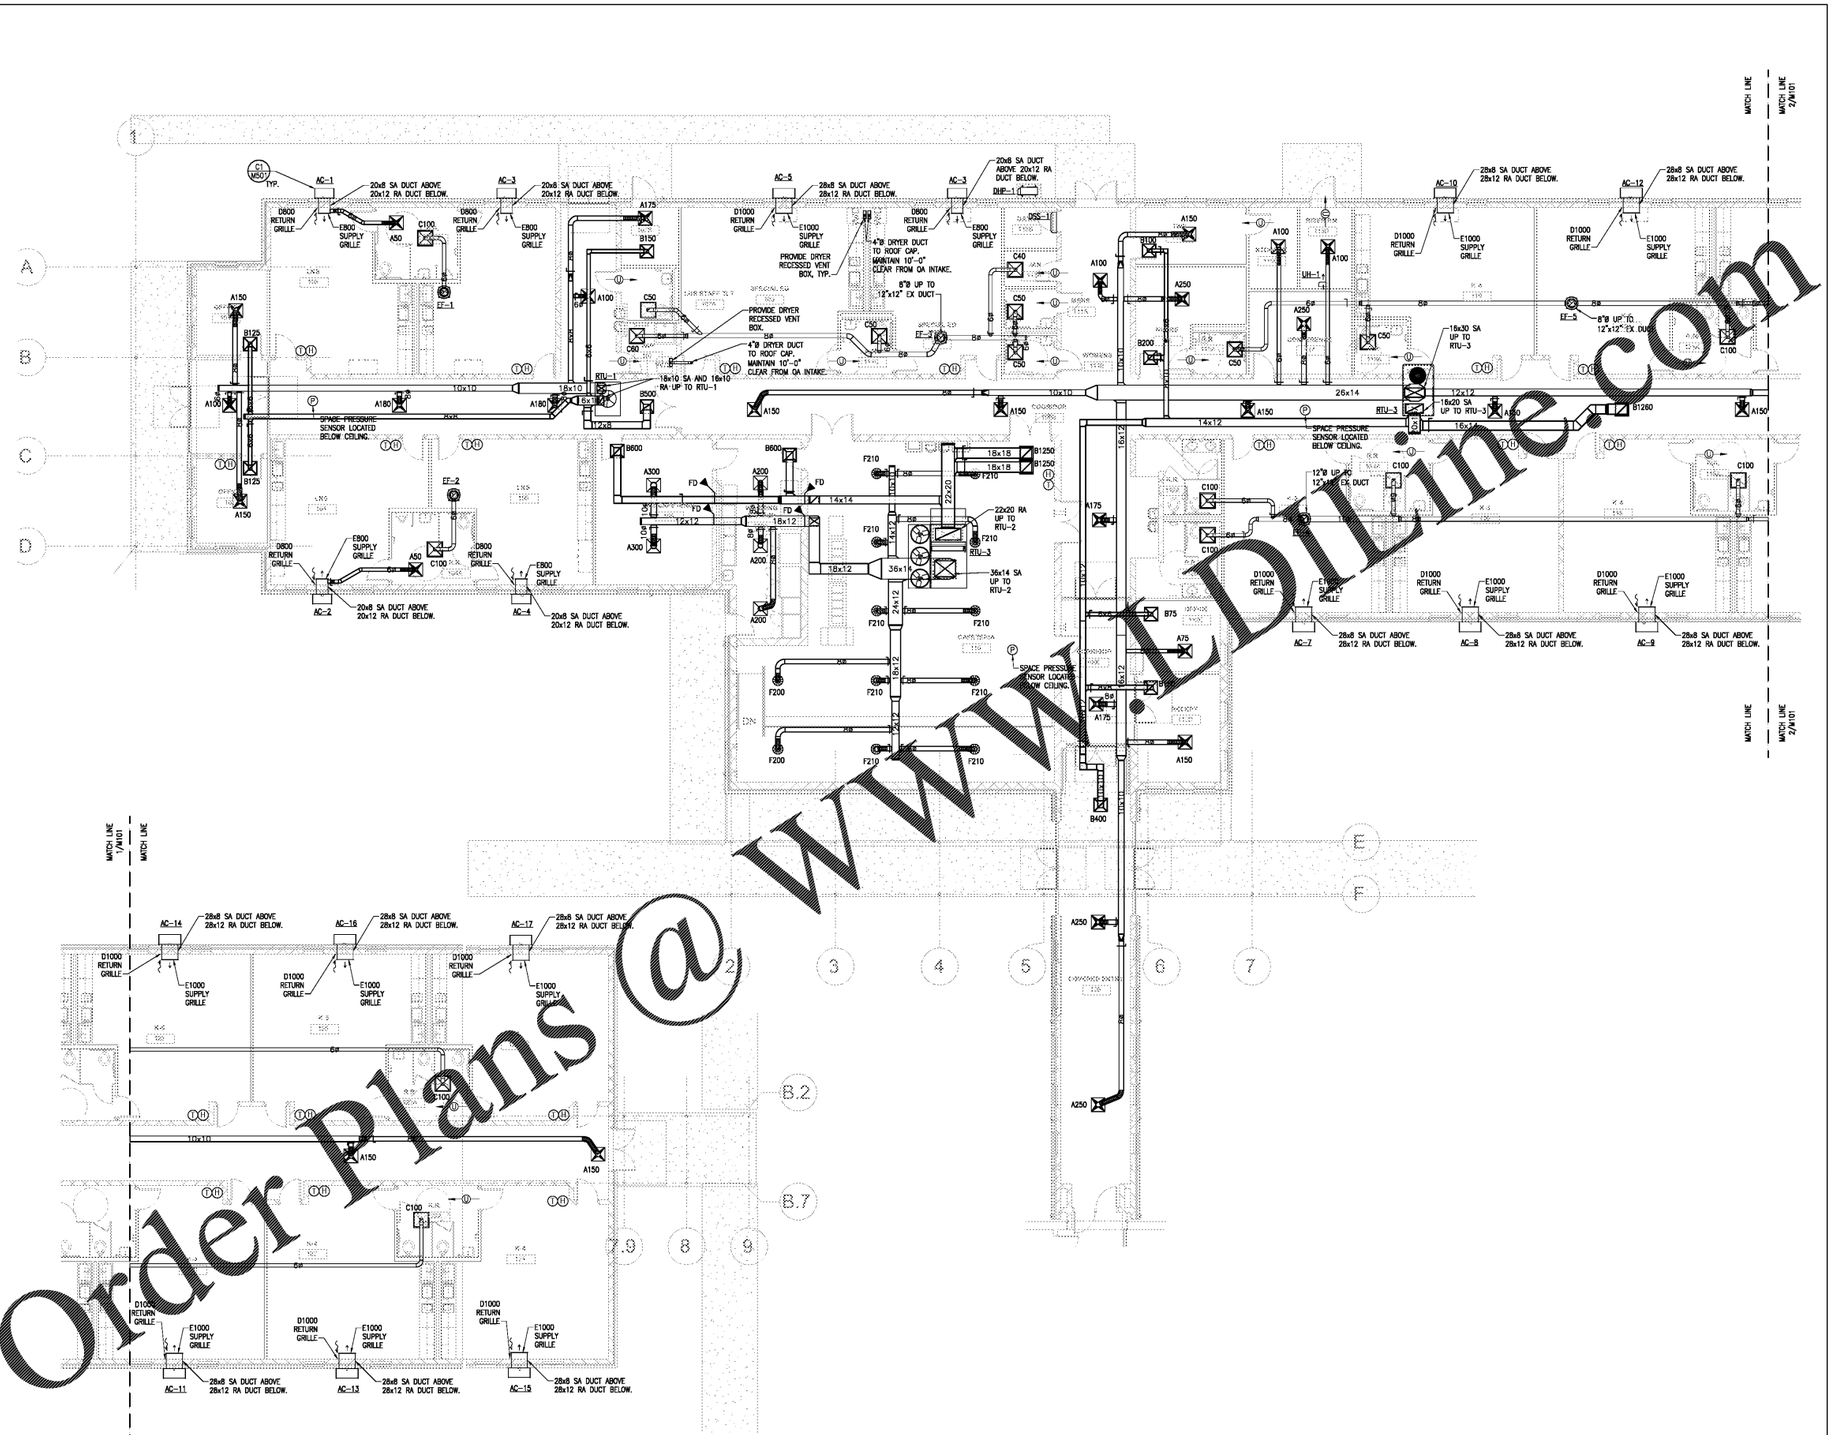

2 MECHANICAL FIRST FLOOR PLAN
M-101 Scale: 1/8" = 1'-0"

1 MECHANICAL FIRST FLOOR PLAN
M-101 Scale: 1/8" = 1'-0"

Order Plans @ WWW.DLine.com

BROWNSTONE
1310 LADY STREET SUITE 204 COLUMBIA, SOUTH CAROLINA 29201

All rights reserved. This drawing and the design shown thereon are copyright as prescribed by the laws of the United States and are the propert of Brownstone Design. Anyone duplicating, reproducing or causing to be reproduced the whole or part of these drawings or the design thereon without written permission of the Architect and/or Brownstone Design will be subject to legal action.

Seal

SOUTH CAROLINA BLV ELECTRICAL ENGINEERS INC No. 5069 CERTIFICATE OF AUTHORIZATION

SOUTH CAROLINA PROFESSIONAL ENGINEER No. 38597 BERRY L. VINEY JR.

Client
ALLENDALE-FAIRFAX COUNTY SCHOOL DISTRICT

Project
ALLENDALE PRIMARY SCHOOL

Issued For
90% PRICING SET
MARCH 16, 2020

No.	Item	Date

Key Plan

PROFESSIONAL
BERRY L. VINEY JR.
ENGINEERS
SOUTH CAROLINA C.O.A. # 5069

Sheet Title
MECHANICAL FIRST FLOOR PLAN

M-101

Drawn By AKG
Checked By Checker