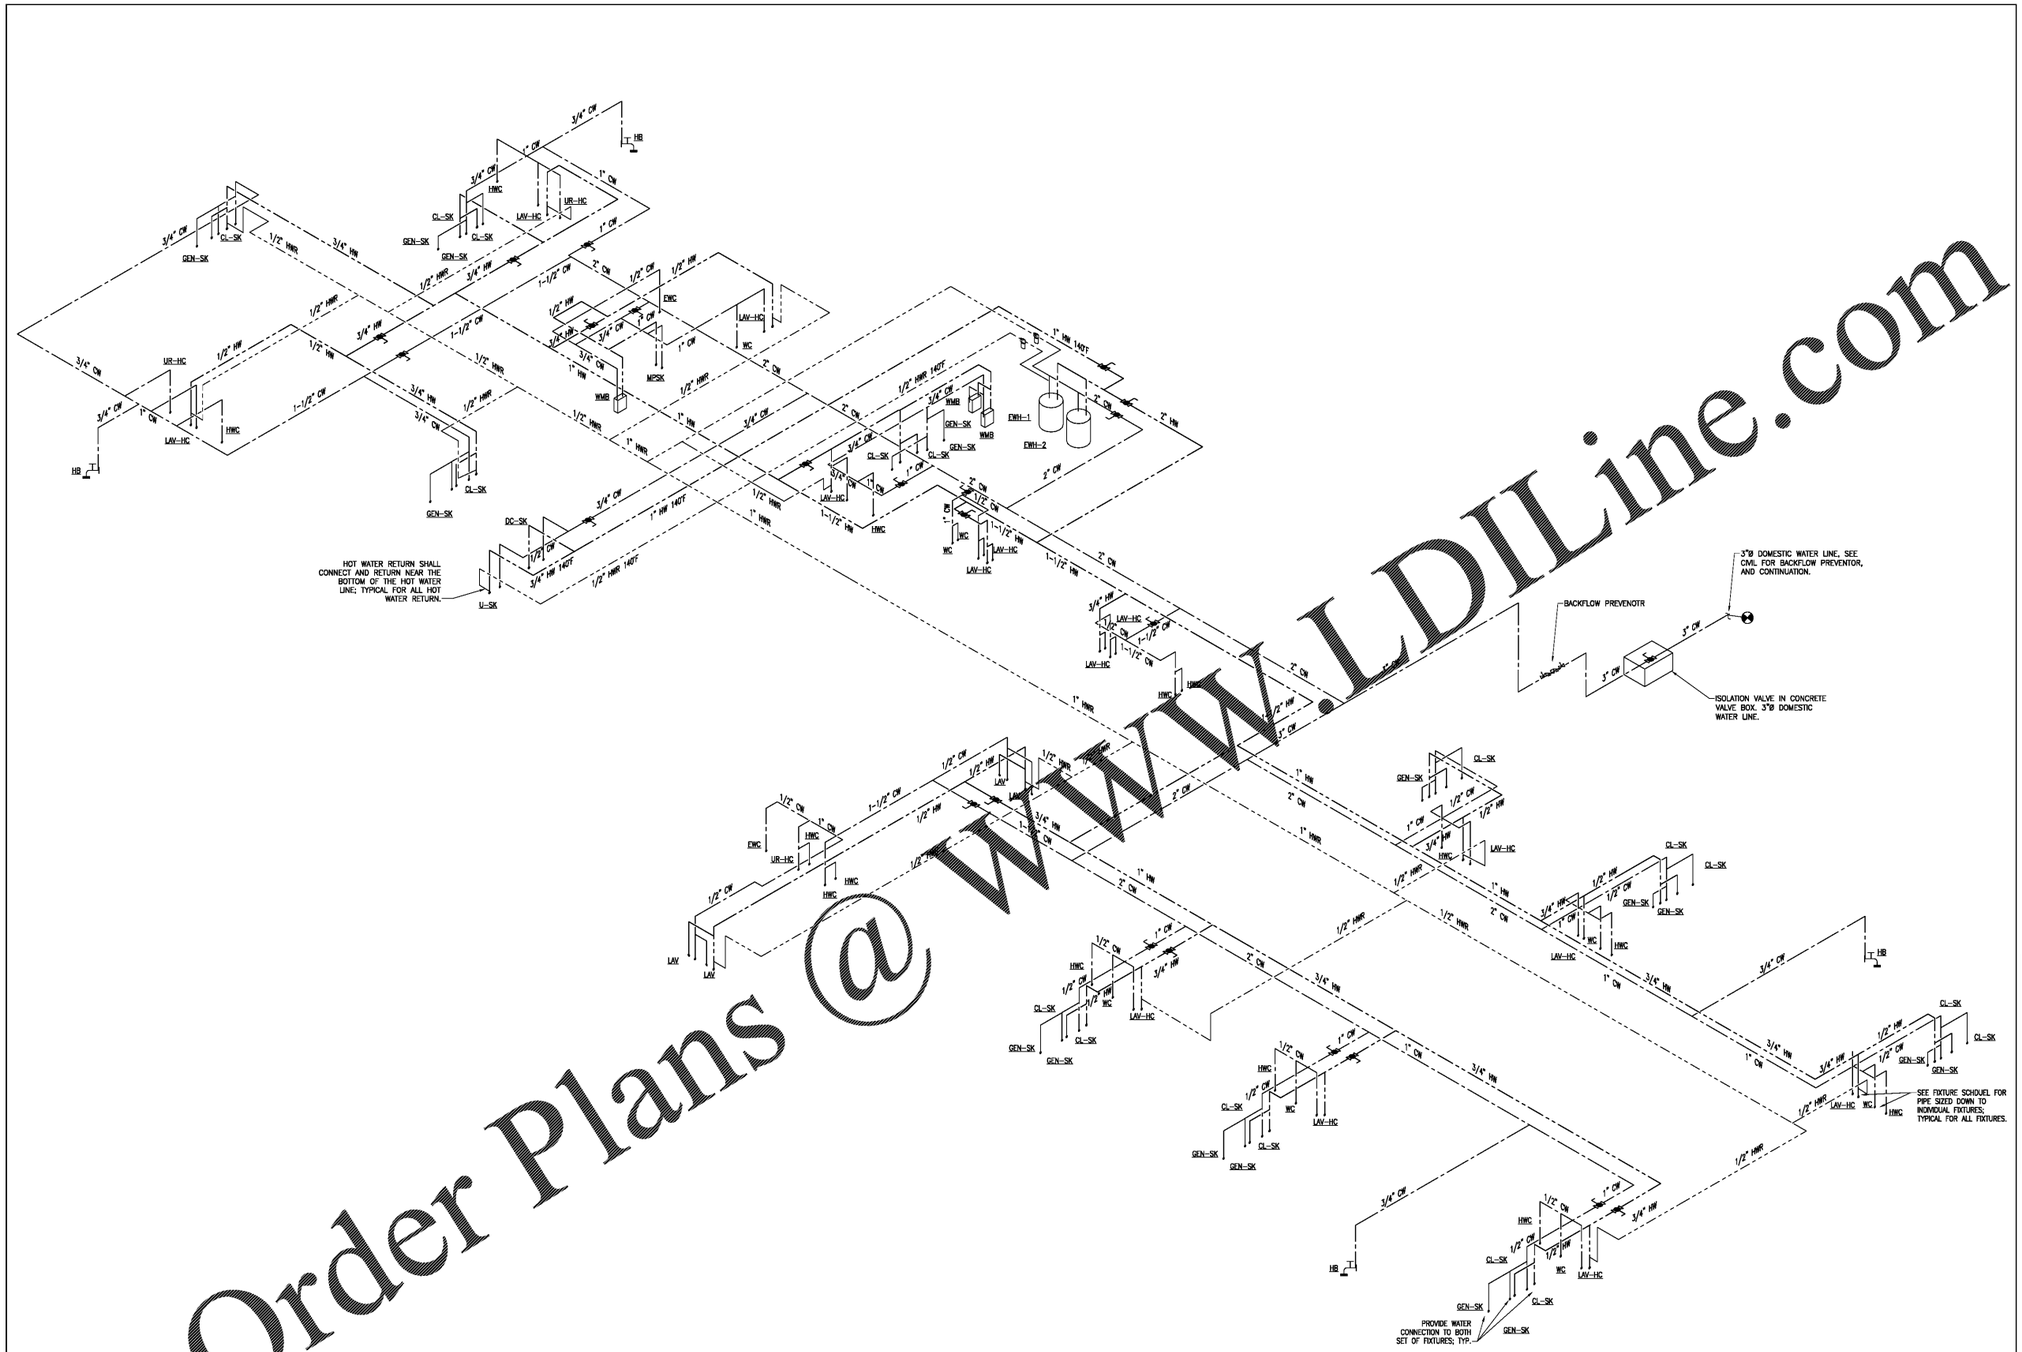

Order Plans @ WWW.LDILine.com

BROWNSTONE
1310 LADY STREET SUITE 204 COLUMBIA, SOUTH CAROLINA 29201

All rights reserved. This drawing and the design shown thereon are copyright as prescribed by the laws of the United States and are the propert of Brownstone Design. Anyone duplicating, reproducing or causing to be reproduced the whole or part of these drawings or the design thereon without written permission of the Architect and/or Brownstone Design will be subject to legal action.

Seal

SOUTH CAROLINA
BLV
ELECTRICAL
ENGINEERS INC
No. 5069
CERTIFICATE OF AUTHORIZATION
SOUTH CAROLINA
No. 38987
PROFESSIONAL ENGINEER
BERRY L. VENEY, JR.

Client
ALLENDALE-FAIRFAX COUNTY SCHOOL DISTRICT

Project
ALLENDALE PRIMARY SCHOOL

Issued For
90% PRICING SET
MARCH 16, 2020

No.	Item	Date

Key Plan

PROFESSIONAL
BERRY L. VENEY JR.
ENGINEERS
SOUTH CAROLINA C.O.A. # 6069

Sheet Title
DOMESTIC WATER ISOMETRIC

P-402

Drawn By AKG
Checked By Checker