NOTES:
1. TOP OF SLAB IS 100'-0". THIS IS A REFERANCE ELEVATION, REFER TO CIVIL DRAWINGS FOR ACTUAL ELEVATION.
2. REFER TO GEO-TECHNICAL REPORT FOR SITE PREPARATION.
3. FOR TYPICAL SITE POLE, RE: 2 / S2.1

FOOTING SCHEDULE			
TYPE	FOOTING SIZE	Bottom Reinforcing	Top Reinforcing
F1	6'-0"x6'-0"x1'-0"	(6) #5 EACH WAY	N/A
F2	4'-0"X4'-0"X1'-0"	(4) #5 EACH WAY	N/A
F3	3'-0"x3'-0"x1'-0"	(3) #5 EACH WAY	N/A

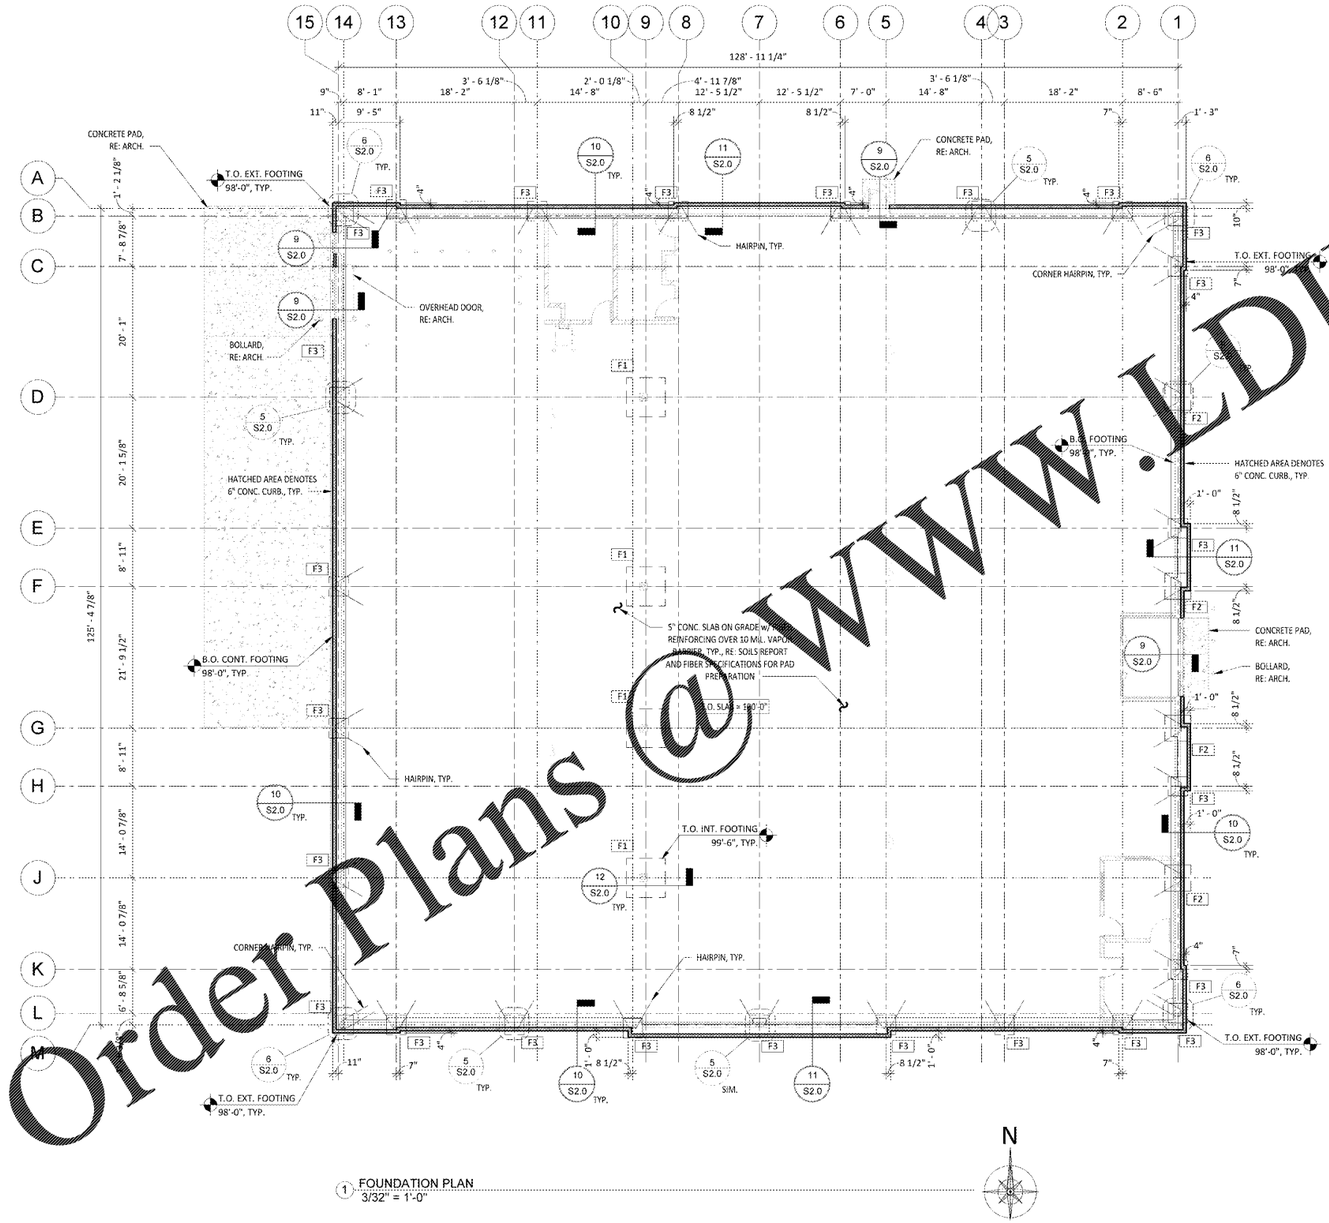

1 FOUNDATION PLAN
3/32" = 1'-0"

Order Plans @ WWW.LDILine.com

TAMARACK GROVE
812 S. La Cassia Drive
Boise, ID 83705
(208) 345-8941
fax (208) 345-8946
web www.tamarackgrove.com
Firm No. 792256

Project No: TGE20-14531
Checked By: BJS
Drawn By: CID

BRIAN JAMES SIELFF
REGISTERED ENGINEER
AGRICULTURE
No. 116814
STATE OF TENNESSEE

06/02/2020

ARCHITECTS, INC.
17710 Detroit Avenue Lakewood, Ohio 44107
Phone (216) 521-5134 Fax (216) 521-4624
www.adaarchitects.cc

HARBOR FREIGHT TOOLS

CLEVELAND, TN 37312

750 WYATT ROAD NORTHWEST

The document ("Instrument of Service") was prepared by ADA Architects, Inc. ("ADA") specifically for the referenced project and is not intended for any other use. ADA retains all common law, statutory and other reserved rights, including copyrights. This Instrument of Service shall not be used on other projects, for additions to this project or for completion of this project by others without ADA's prior written consent. Any unauthorized use of this Instrument of Service shall be at the User's sole risk and without liability to ADA. ADA makes no warranties, express or implied, of merchantability or of fitness for a particular purpose.

REVISIONS

#	DATE	TYPE
1		
2		
3		
4		
5		
6		
7		
8		
9		
10		

FOUNDATION PLAN

DATE 06/02/20

JOB NO. 19155

S1.0

SHEET NO.