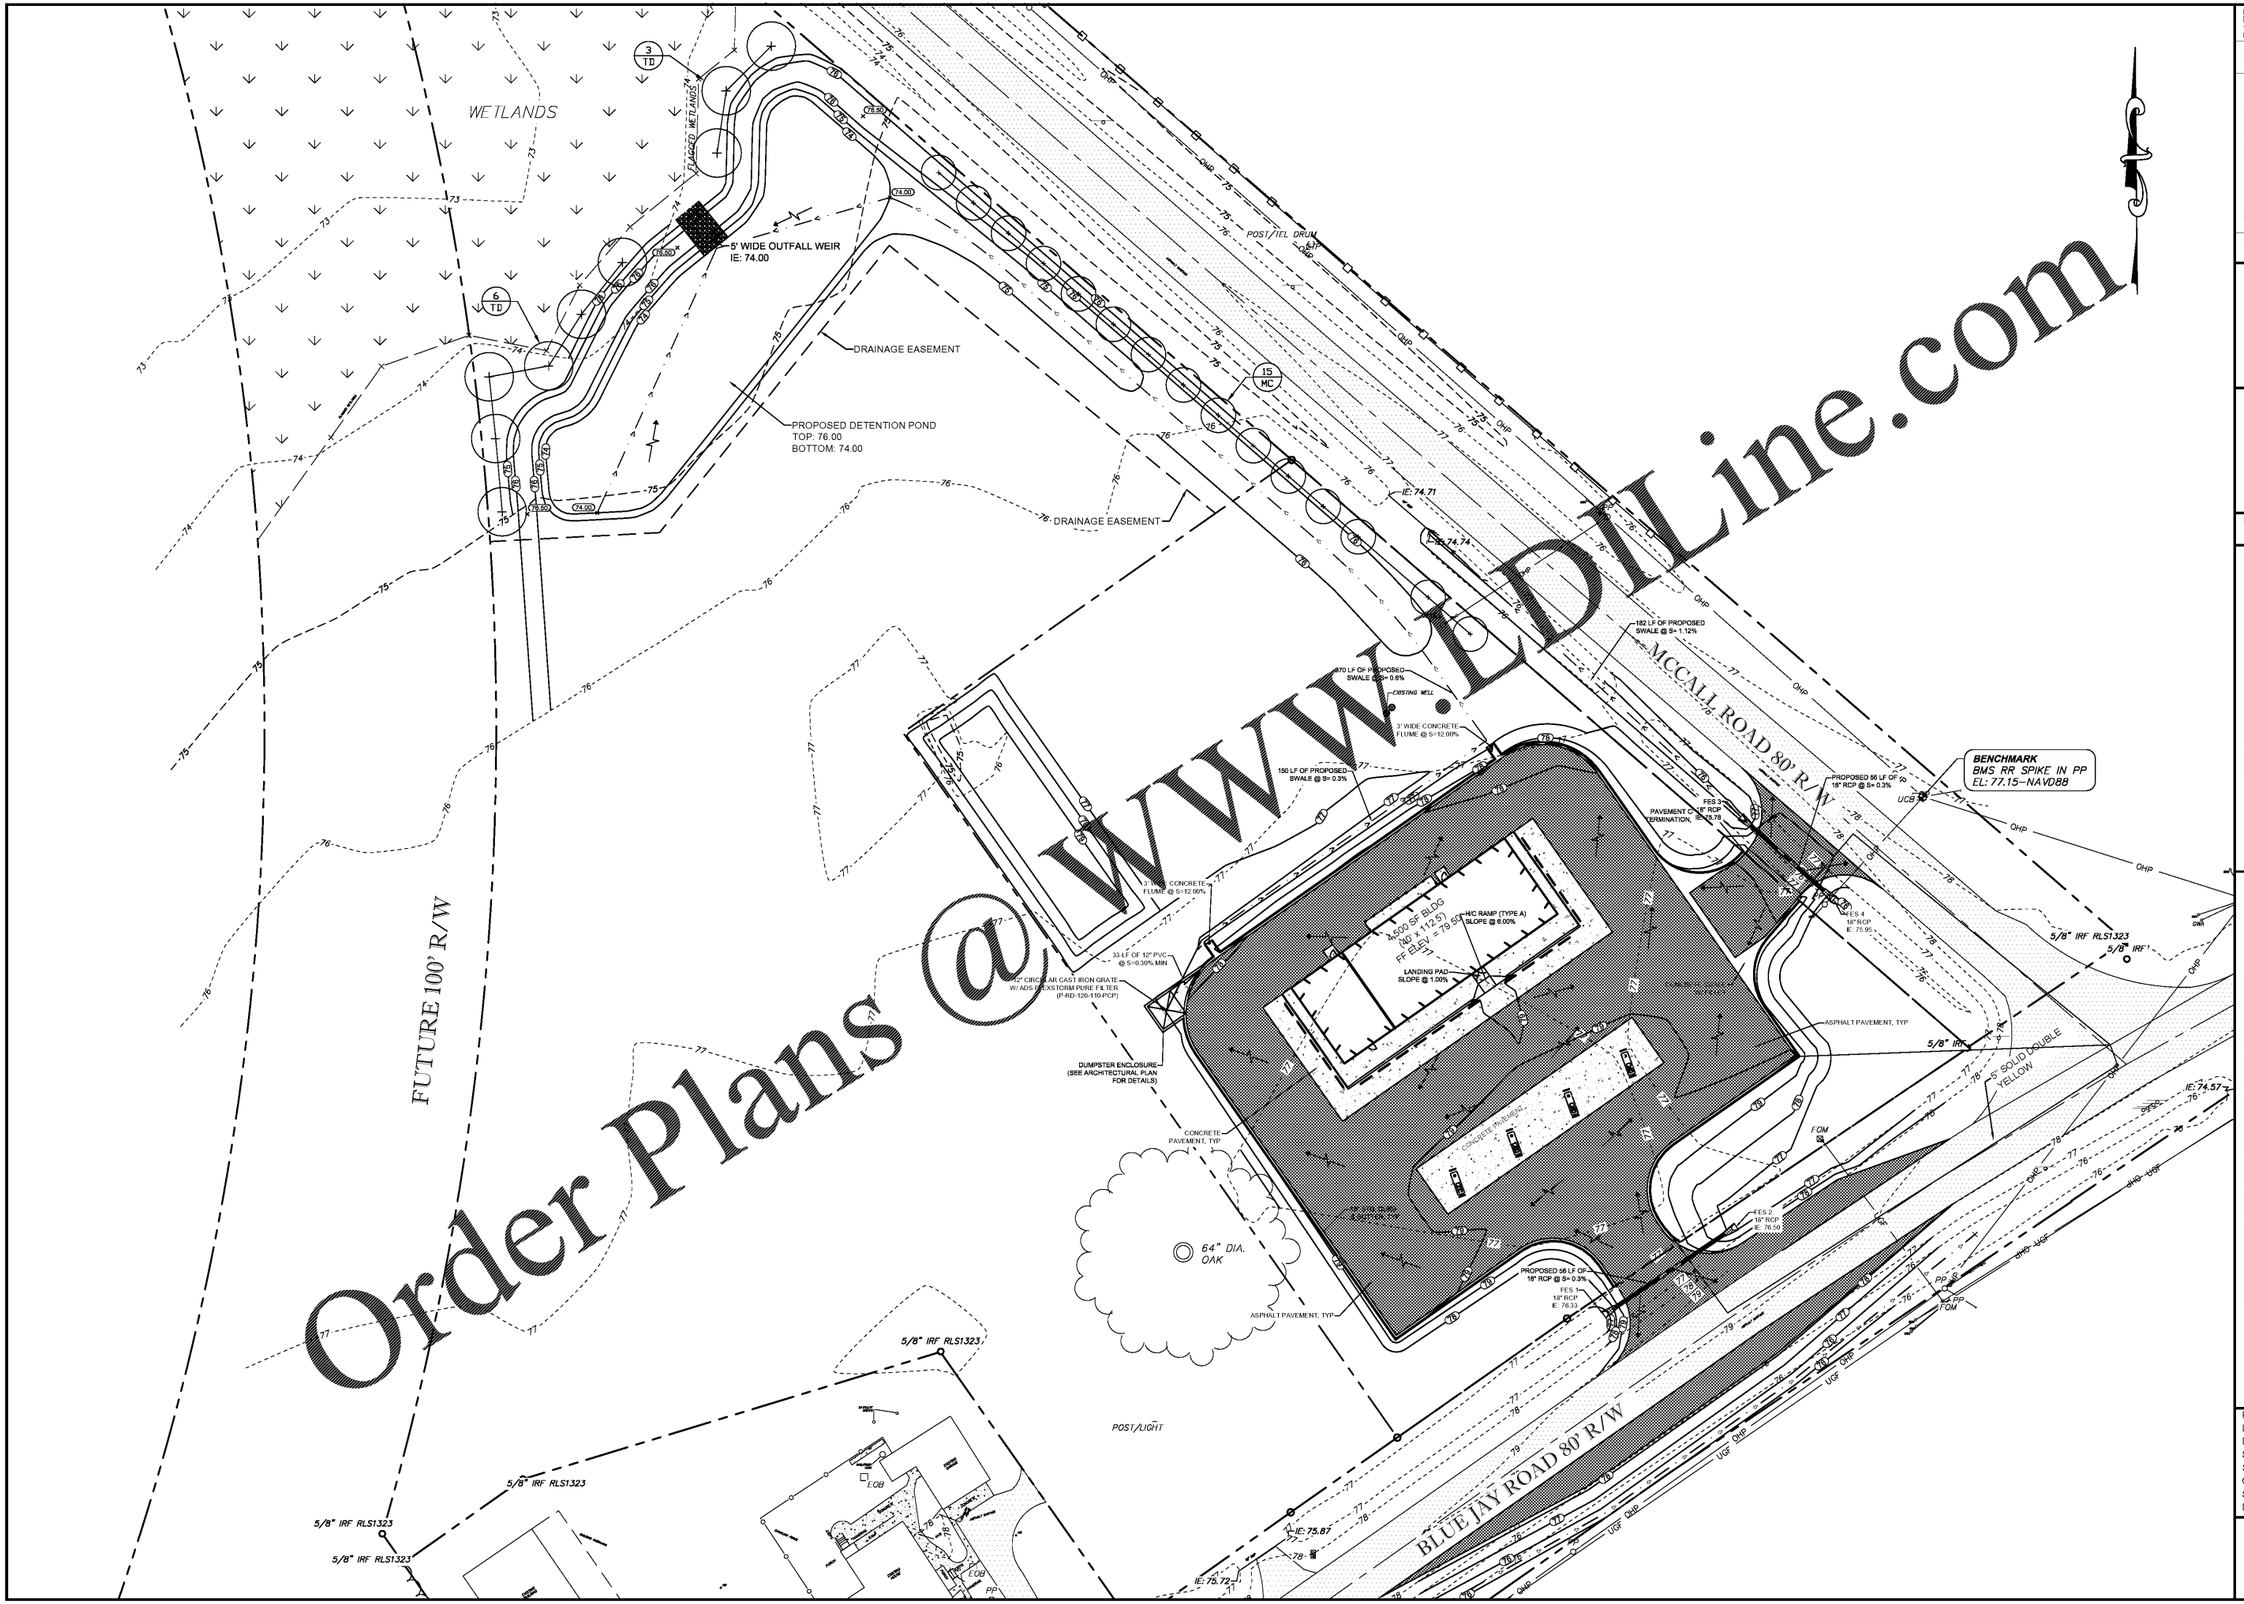

Order Plans @ WWW.EDILine.com

NO.	REVISION DESCRIPTION	BY	DATE
.	.	.	.
.	.	.	.
.	.	.	.
.	.	.	.
.	.	.	.
.	.	.	.
.	.	.	.
.	.	.	.

GEORGIA REGISTERED No. 34014 PROFESSIONAL ENGINEER JEREMY ROBERT HART

30' 15' 0' 30'
GRAPHIC SCALE: 1" = 30'

EMC ENGINEERING SERVICES, INC.
PO Box 2086
1211 Merchant Way, Suite 201
Statesboro, GA 30458
Ph: (912) 764-7022
Fax: (912) 233-4560
email: info@emc-eng.com
www.emc-eng.com
CIVIL
MARINE
ENVIRONMENTAL
OFFICE LOCATIONS: ALBANY, ATLANTA, AUGUSTA, BRUNSWICK, COLUMBUS, SAVANNAH, STATESBORO, AND VALDOSTA

OFF-SITE GRADING & DRAINAGE PLAN

PATEL CONVENIENCE STORE

BLUE JAY & McCALL ROAD
RINCON, GEORGIA
Prepared for:
VIPULKUMAR PATEL

PROJECT NO.:	20-0025
DRAWN BY:	JCH
DESIGNED BY:	MDM
SURVEYED BY:	EMC
SURVEY DATE:	FEBRUARY 2016
CHECKED BY:	JRH
SCALE:	1" = 30'
DATE:	APRIL 2020

SHEET 7 OF 17