## PLUMBING LEGEND

| | |
|---|---|
| WC | WATER CLOSET |
| LV | LAVRATORY |
| FD | FLOOR DRAIN |
| HB | HOSE BIB |
| CO | CLEAN OUT |
| WCO | WALL CLEAN OUT |
| MS | MOP SINK |
| WH | WATER HEATER |
| DC | DRINK COUNTER |
| HS | HAND SINK |
| TS | TRIPLE SINK |
| HW | HOT WATER LINE |
| CW | COLD WATER LINE |

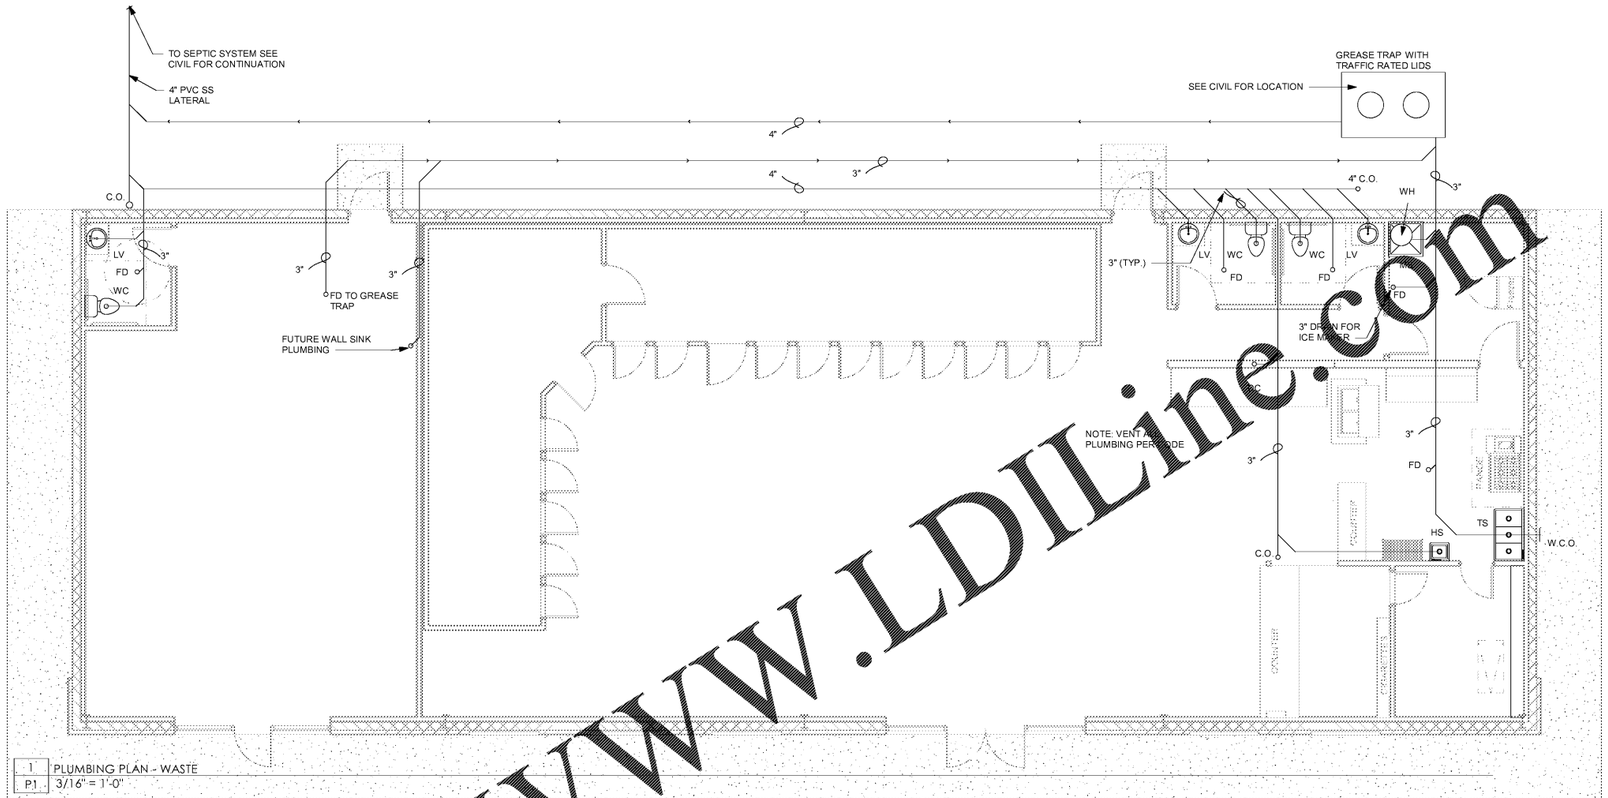


1 P1 PLUMBING PLAN - WASTE
3/16" = 1'-0"

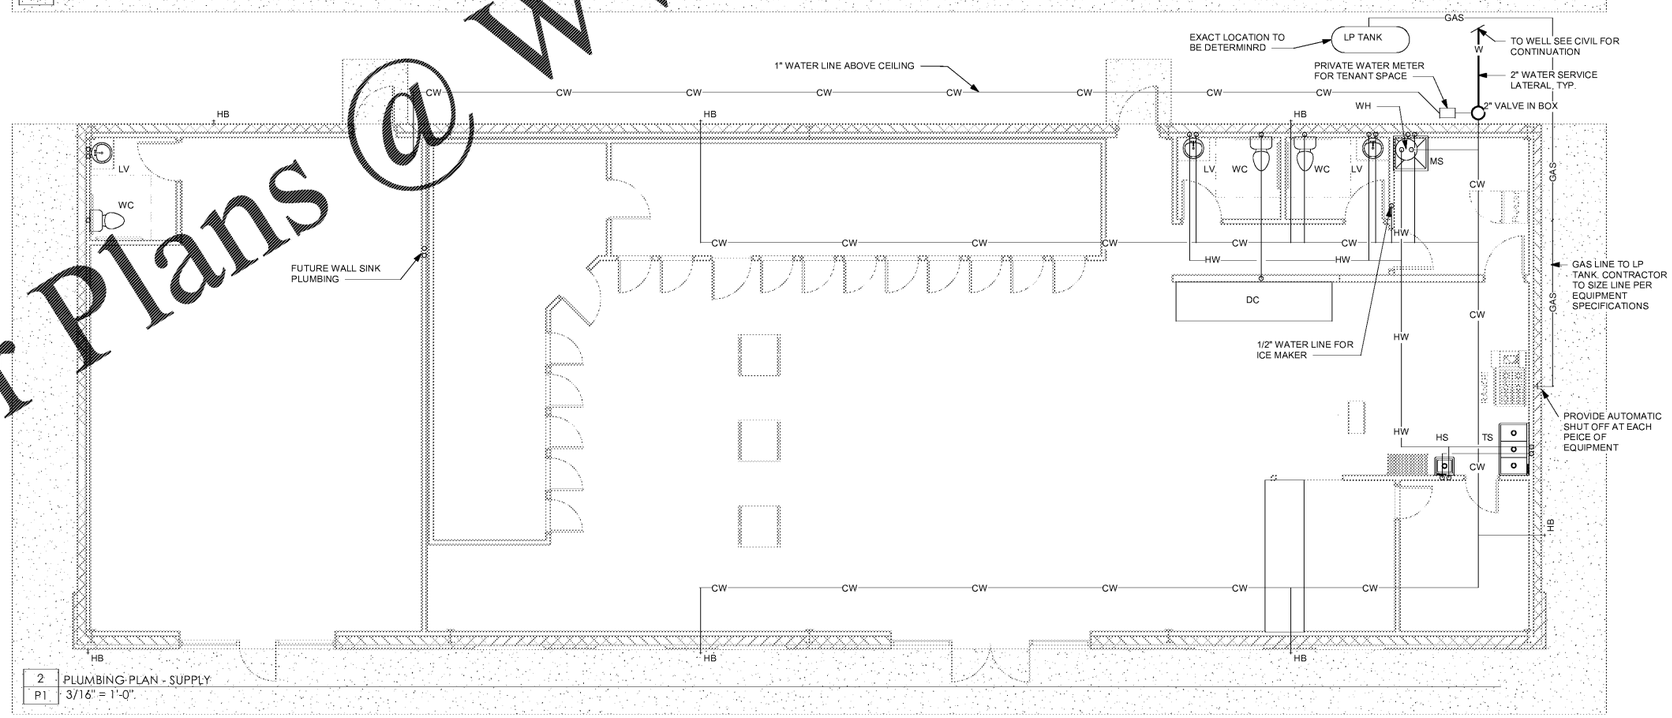


2 P1 PLUMBING PLAN - SUPPLY
3/16" = 1'-0"

Order Plans @ WWW.LDILine.com

DPR ARCHITECTURE
D'ARCANGELO PALMER RILL
12 A E. GRADY STREET
P.O. BOX 1382
912-764-6288
STATESBORO
GEORGIA 30458
www.dprarch.com

COPYRIGHT 2015 - ALL RIGHTS RESERVED
PRINTED OR ELECTRONIC DRAWINGS AND DOCUMENTATION MAY NOT BE REPRODUCED IN ANY FORM WITHOUGHT WRITTEN PERMISSION FROM DPR ARCHITECTURE

# CONVENIENCE STORE for VIPULKUMAR PATEL
RINCON, GEORGIA

SCHEDULE OF REVISIONS

| # | DATE |
|---|---|
| | |
| | |
| | |
| | |
| | |
| | |

PROJECT NUMBER: 2009
PROJECT DATE: 4-10-2020
DRAWN BY: Author
APPROVED BY: Approver

**P1**