ALL DRAWINGS, SPECIFICATIONS AND CONCEPTS THEREOF EXPRESSED BY MCMILLAN PAZDAN SMITH ARCHITECTURE ARE AND SHALL REMAIN THE PROPERTY OF MCMILLAN PAZDAN SMITH ARCHITECTURE AND SHALL NOT BE USED IN WHOLE OR IN PART FOR ANY OTHER PROJECT WITHOUT THE EXPRESS WRITTEN PERMISSION OF MCMILLAN PAZDAN SMITH ARCHITECTURE. THIS PROJECT IS NOT TO BE CONSTRUCTED AT PUBLIC EXPENSE WITHOUT COMPLIANCE WITH PUBLIC BID LAWS. ALL DRAWINGS, SPECIFICATIONS AND CONCEPTS THEREOF EXPRESSED BY MCMILLAN PAZDAN SMITH ARCHITECTURE ARE AND SHALL REMAIN THE PROPERTY OF MCMILLAN PAZDAN SMITH ARCHITECTURE AND SHALL NOT BE USED IN WHOLE OR IN PART FOR ANY OTHER PROJECT. COMMISSION OF DISTRIBUTION TO ANY OFFICE, REGULATORY BODY OR OTHER ENTITY DOES NOT CONSTITUTE PUBLICATION AND RESERVATION OF COPYRIGHT OR OTHER RESERVED RIGHTS. COPYRIGHT 2019 MCMILLAN PAZDAN SMITH. ALL RIGHTS RESERVED

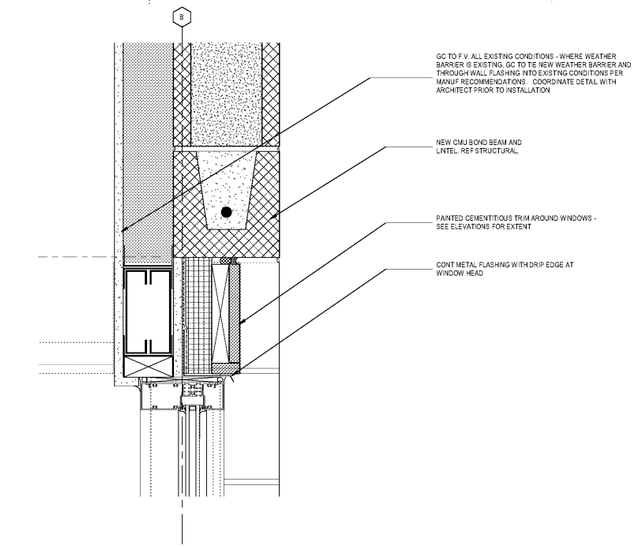

B5 — **WINDOW B - HEAD DETAIL**
3" = 1'-0"

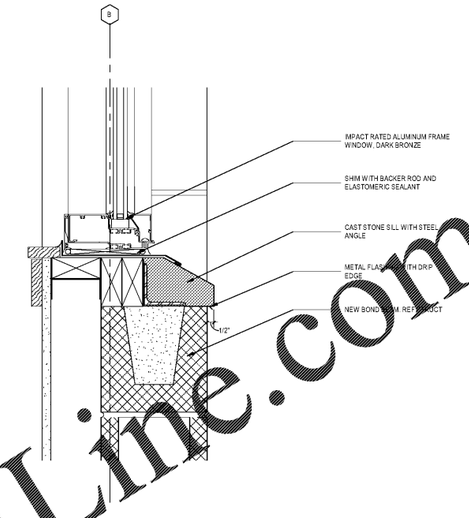

B5 — **WINDOW B - SILL DETAIL**
3" = 1'-0"

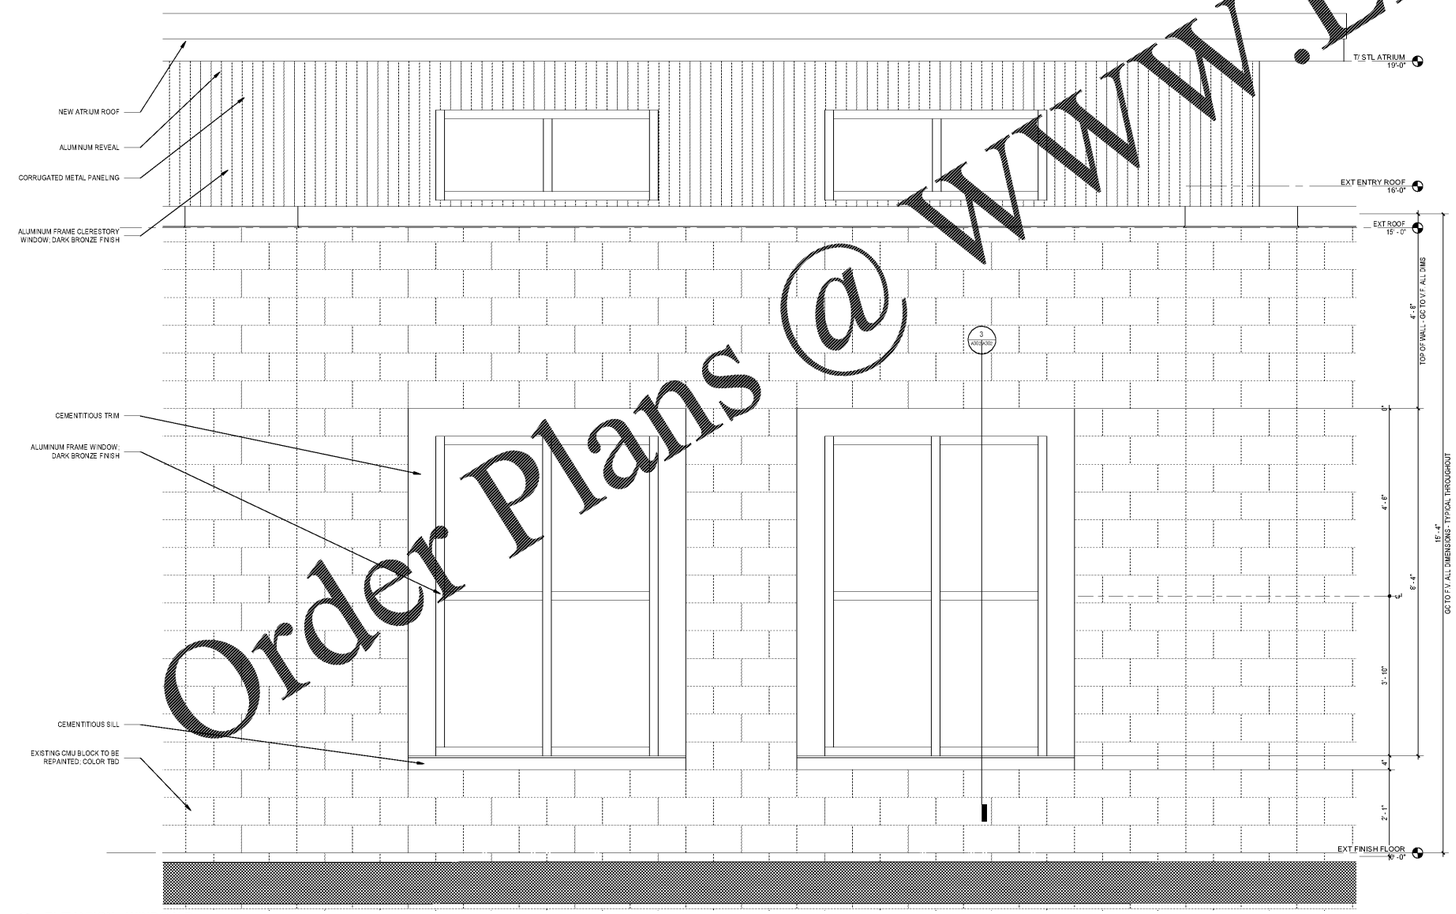

1 A303/A303 — **ELEVATION - WINDOW B**
3/4" = 1'-0"

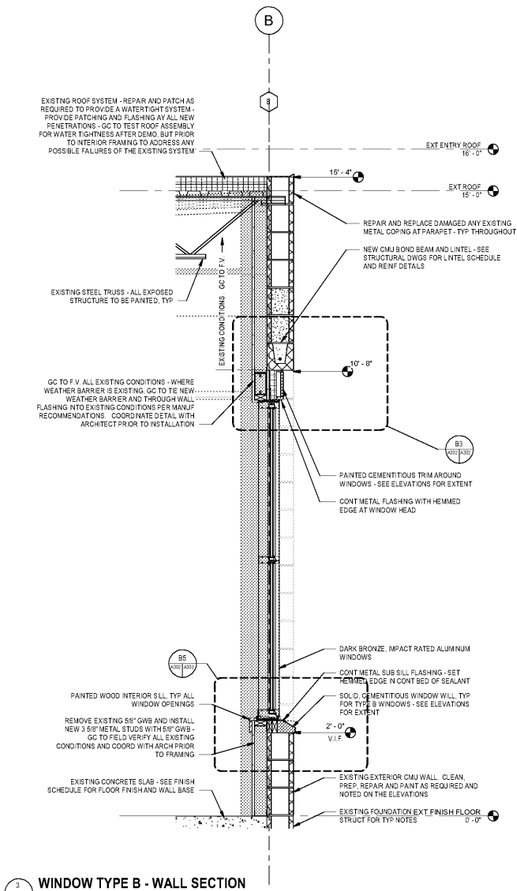

3 A302/A302 — **WINDOW TYPE B - WALL SECTION**
3/4" = 1'-0"

Order Plans @ www.LDILine.com

mcmillan pazdan smith ARCHITECTURE

CONSULTANT LOGO

SEALS

STATE OF SOUTH CAROLINA — JAMES D. SMITH — 21429 — REGISTERED ARCHITECT
STATE OF SOUTH CAROLINA — MCMILLAN PAZDAN SMITH LLC, Charleston, SC, 100573 — REGISTERED ARCHITECTS

CONSULTANT LOGO

SEALS

THE OPPORTUNITY CENTER

6570 RIVERS AVE, N CHARLESTON, SC

SHEET ISSUE:

Revision Number	Revision Date	Revision Description
	01/23/2020	Permit Set

PRINCIPAL IN CHARGE: Approver
PROJECT ARCHITECT: Checker
DRAWN BY: Author

SHEET TITLE:

WINDOW B PARTIAL ELEVATION AND SECTION 017349.00

SHEET NO.

A302