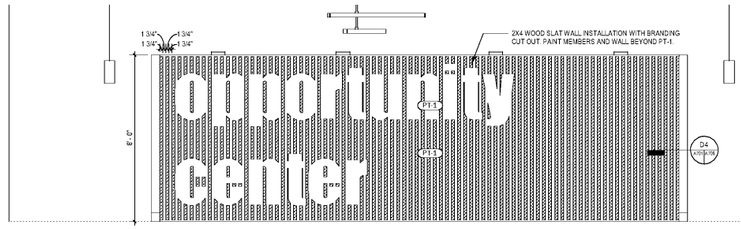

D1 ENTRY WALL
3/8" = 1'-0"

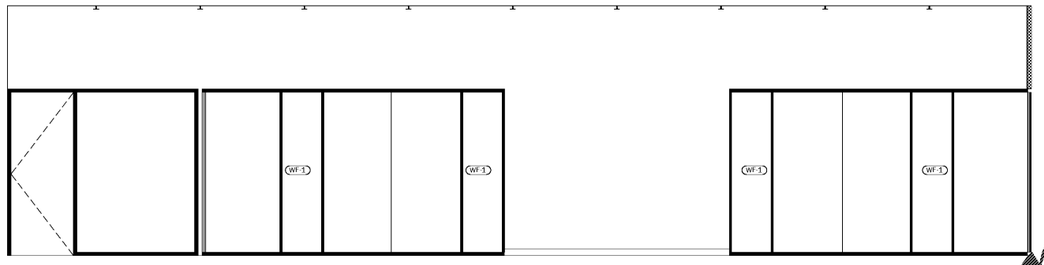

D2 SECURE OFFICE GLASS FRONT - PLAN NORTH
3/8" = 1'-0"

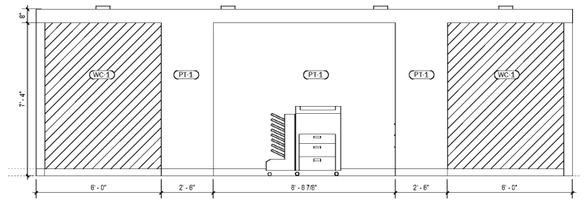

C1 PRINT/ COPY / PHONE
3/8" = 1'-0"

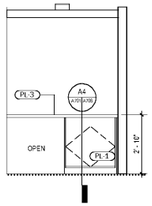

C2 PRINT / COPY - EAST
3/8" = 1'-0"

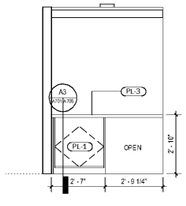

C3 PRINT / COPY - WEST
3/8" = 1'-0"

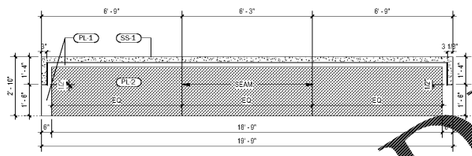

C4 RECEPTION FRONT
3/8" = 1'-0"

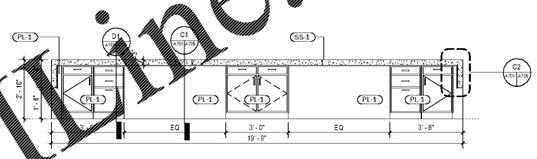

C5 RECEPTION BACK
3/8" = 1'-0"

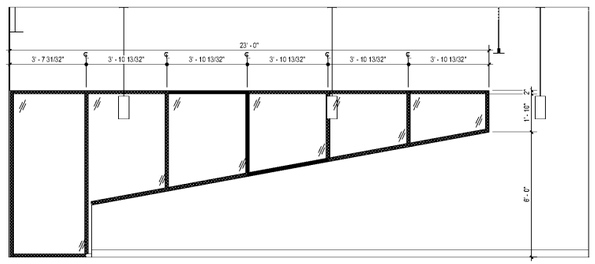

B1 RECEPTION GLASS FRONT - PLAN EAST
3/8" = 1'-0"

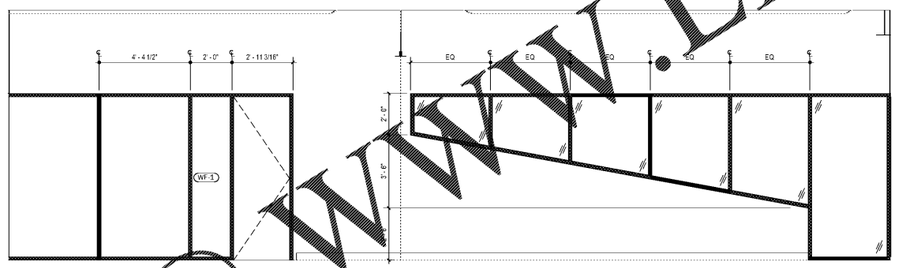

B3 SECURE OFFICE GLASS FRONT - PLAN WEST
3/8" = 1'-0"

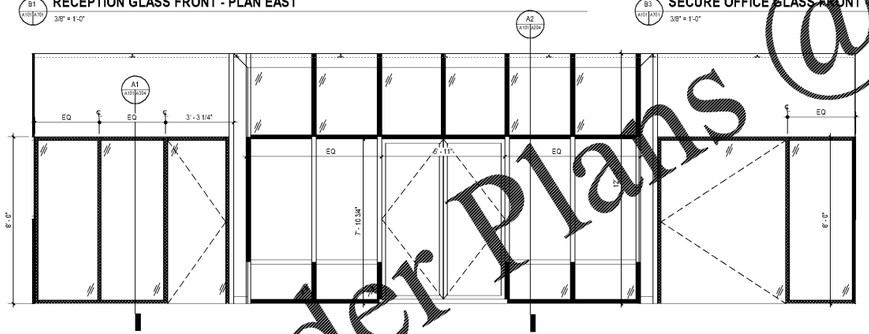

S2 RECEPTION - PLAN NORTH
3/8" = 1'-0"

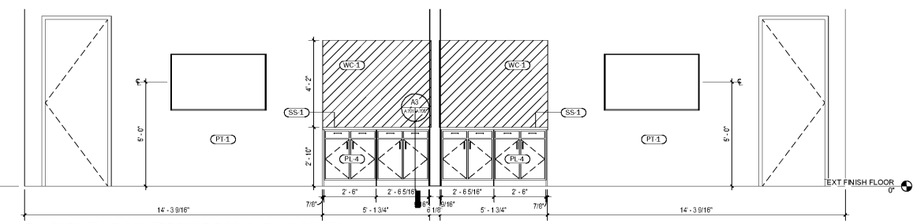

S4 EXECUTIVE CONFERENCE ROOM - PLAN SOUTH
3/8" = 1'-0"

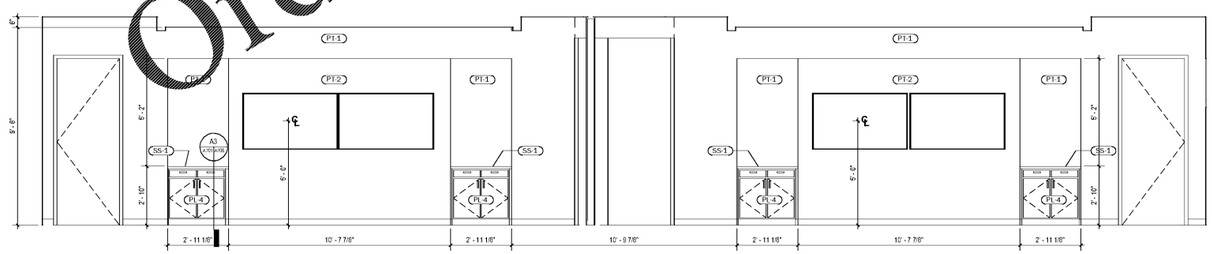

A1 TRAINING - PLAN NORTH
3/8" = 1'-0"

Order Plans @ www.LDLine.com

ALL DRAWINGS, DESIGNS AND WORKS CONTAINED HEREIN ARE THE PROPERTY OF MCMILLAN PAZDAN SMITH ARCHITECTURE AND SHALL REMAIN THE PROPERTY OF MCMILLAN PAZDAN SMITH ARCHITECTURE WHETHER THE PROJECT FOR WHICH THEY WERE PREPARED IS EXECUTED OR NOT. THEY ARE NOT TO BE USED IN WHOLE OR IN PART FOR ANY OTHER PROJECT OR EXTENSION OF THIS PROJECT. SUBMISSION OR DISTRIBUTION TO MEET OFFICIAL REGULATORY REQUIREMENTS OR FOR OTHER PURPOSES IN CONNECTION WITH THE PROJECT IS NOT TO BE CONSTRUED AS PUBLICATION IN DEROGATION OF MCMILLAN PAZDAN SMITH ARCHITECTURE'S COMMON LAW COPYRIGHT OR OTHER RESERVED RIGHTS. COPYRIGHT 2019 MCMILLAN PAZDAN SMITH ARCHITECTURE ALL RIGHTS RESERVED

mcmillan pazdan smith ARCHITECTURE

CONSULTANT LOGO

SEALS

MCMILLAN PAZDAN SMITH LLC
Charleston, SC
100573

CONSULTANT LOGO

SEALS

THE OPPORTUNITY CENTER
8570 RIVERS AVE, N CHARLESTON, SC

SHEET ISSUE:

Revision Number	Revision Date	Revision Description
	01/23/2020	Permit Set

PRINCIPAL IN CHARGE: Approver
PROJECT ARCHITECT: Checker
DRAWN BY: Author

SHEET TITLE:
INT. ELEVATIONS - RECEPTION, TRAINING & CONF.
017349.00

SHEET NO.
A701