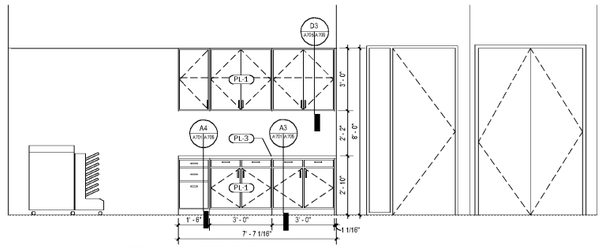

D1 A101 - OPEN OFFICE PRINT STATION
3/8" = 1'-0"

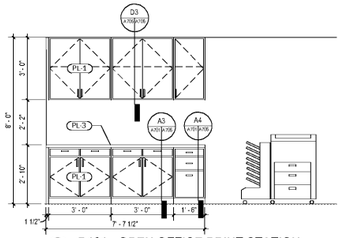

D2 B101 - OPEN OFFICE PRINT STATION
3/8" = 1'-0"

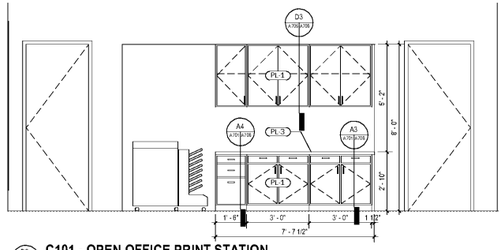

D3 C101 - OPEN OFFICE PRINT STATION
3/8" = 1'-0"

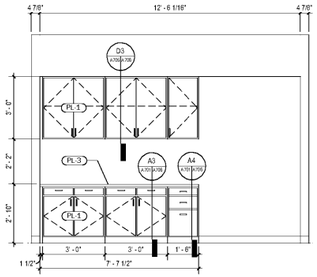

C1 D101 - OPEN OFFICE PRINT STATION
3/8" = 1'-0"

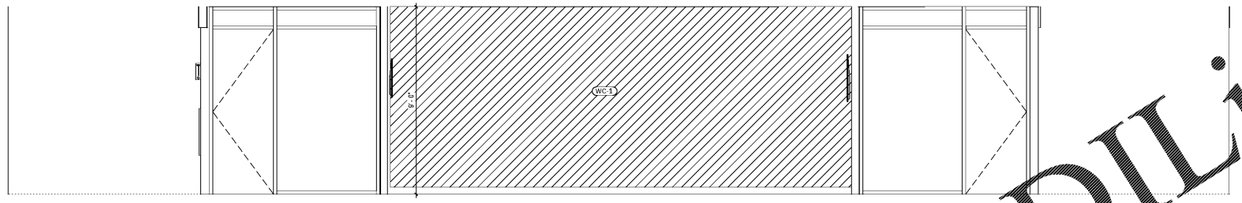

C3 103 - SHARED CONFERENCE / LOUNGE PLAN NORTH
3/8" = 1'-0"

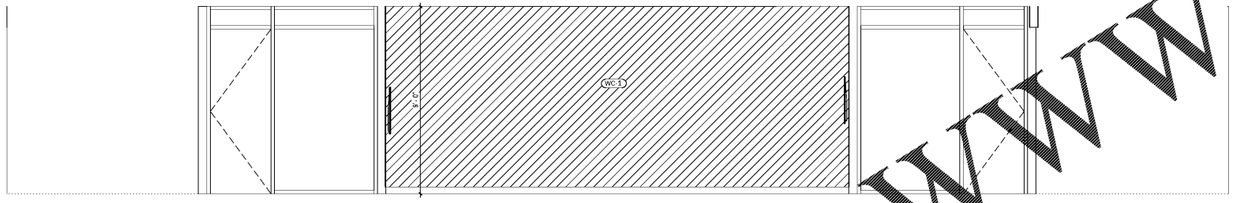

C2 SHARED CONFERENCE / LOUNGE
3/8" = 1'-0"

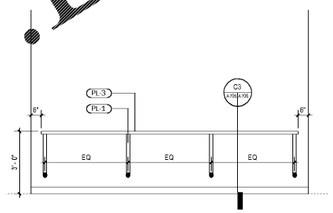

C4 OPEN OFFICE D101 - BUILT-IN COUNTER
3/8" = 1'-0"

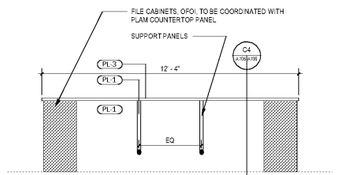

C5 OPEN OFFICE D101 - BUILT-IN ISLAND COUNTER
3/8" = 1'-0"

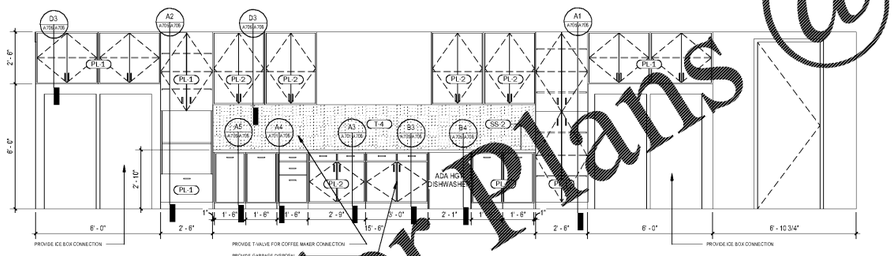

B1 BREAK AREA COUNTER
3/8" = 1'-0"

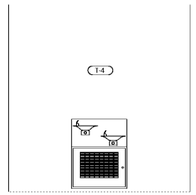

B3 WATER COOLER
3/8" = 1'-0"

Order Plans @ WWW.LDILine.com

ALL DRAWINGS, SPECIFICATIONS AND CAD FILES VIDEO BY MCMILLAN PAZDAN SMITH ARCHITECTURE (MPS) ARCHITECTURE AND SHALL REMAIN THE PROPERTY OF MCMILLAN PAZDAN SMITH ARCHITECTURE AND SHALL NOT BE USED IN WHOLE OR IN PART FOR ANY OTHER PROJECT WITHOUT THE EXPRESS WRITTEN PERMISSION OF MCMILLAN PAZDAN SMITH ARCHITECTURE. ALL COMMON LAW, STATUTORY AND OTHER RESERVED RIGHTS, INCLUDING COPYRIGHT, IN THE DRAWINGS, SPECIFICATIONS AND CAD FILES VIDEO BY MCMILLAN PAZDAN SMITH ARCHITECTURE ARE RESERVED BY MCMILLAN PAZDAN SMITH ARCHITECTURE. ANY REPRODUCTION OR UNAUTHORIZED USE OF THE DRAWINGS, SPECIFICATIONS AND CAD FILES VIDEO BY MCMILLAN PAZDAN SMITH ARCHITECTURE WITHOUT THE EXPRESS WRITTEN PERMISSION OF MCMILLAN PAZDAN SMITH ARCHITECTURE IS STRICTLY PROHIBITED. SUBMISSION OR DISTRIBUTION OF THESE DRAWINGS, SPECIFICATIONS AND CAD FILES VIDEO TO MEET OFFICIAL REGULATORY REQUIREMENTS OR FOR OTHER ASSOCIATED PURPOSES DOES NOT CONSTITUTE PUBLICATION IN DEROGATION OF MCMILLAN PAZDAN SMITH ARCHITECTURE'S COPYRIGHT OR OTHER RESERVED RIGHTS. COPYRIGHT 2019 MCMILLAN PAZDAN SMITH ARCHITECTURE ALL RIGHTS RESERVED

mcmillan pazdan smith ARCHITECTURE

CONSULTANT LOGO

SEALS

CONSULTANT LOGO

SEALS

THE OPPORTUNITY CENTER
8570 RIVERS AVE. N CHARLESTON, SC

SHEET ISSUE:

Revision Number	Revision Date	Revision Description
	01/23/2020	Permit Set

PRINCIPAL IN CHARGE: Approver
PROJECT ARCHITECT: Checker
DRAWN BY: Author

SHEET TITLE:
INT. ELEVATIONS - BREAK & TENANT SPACE
017349.00

SHEET NO.
A705