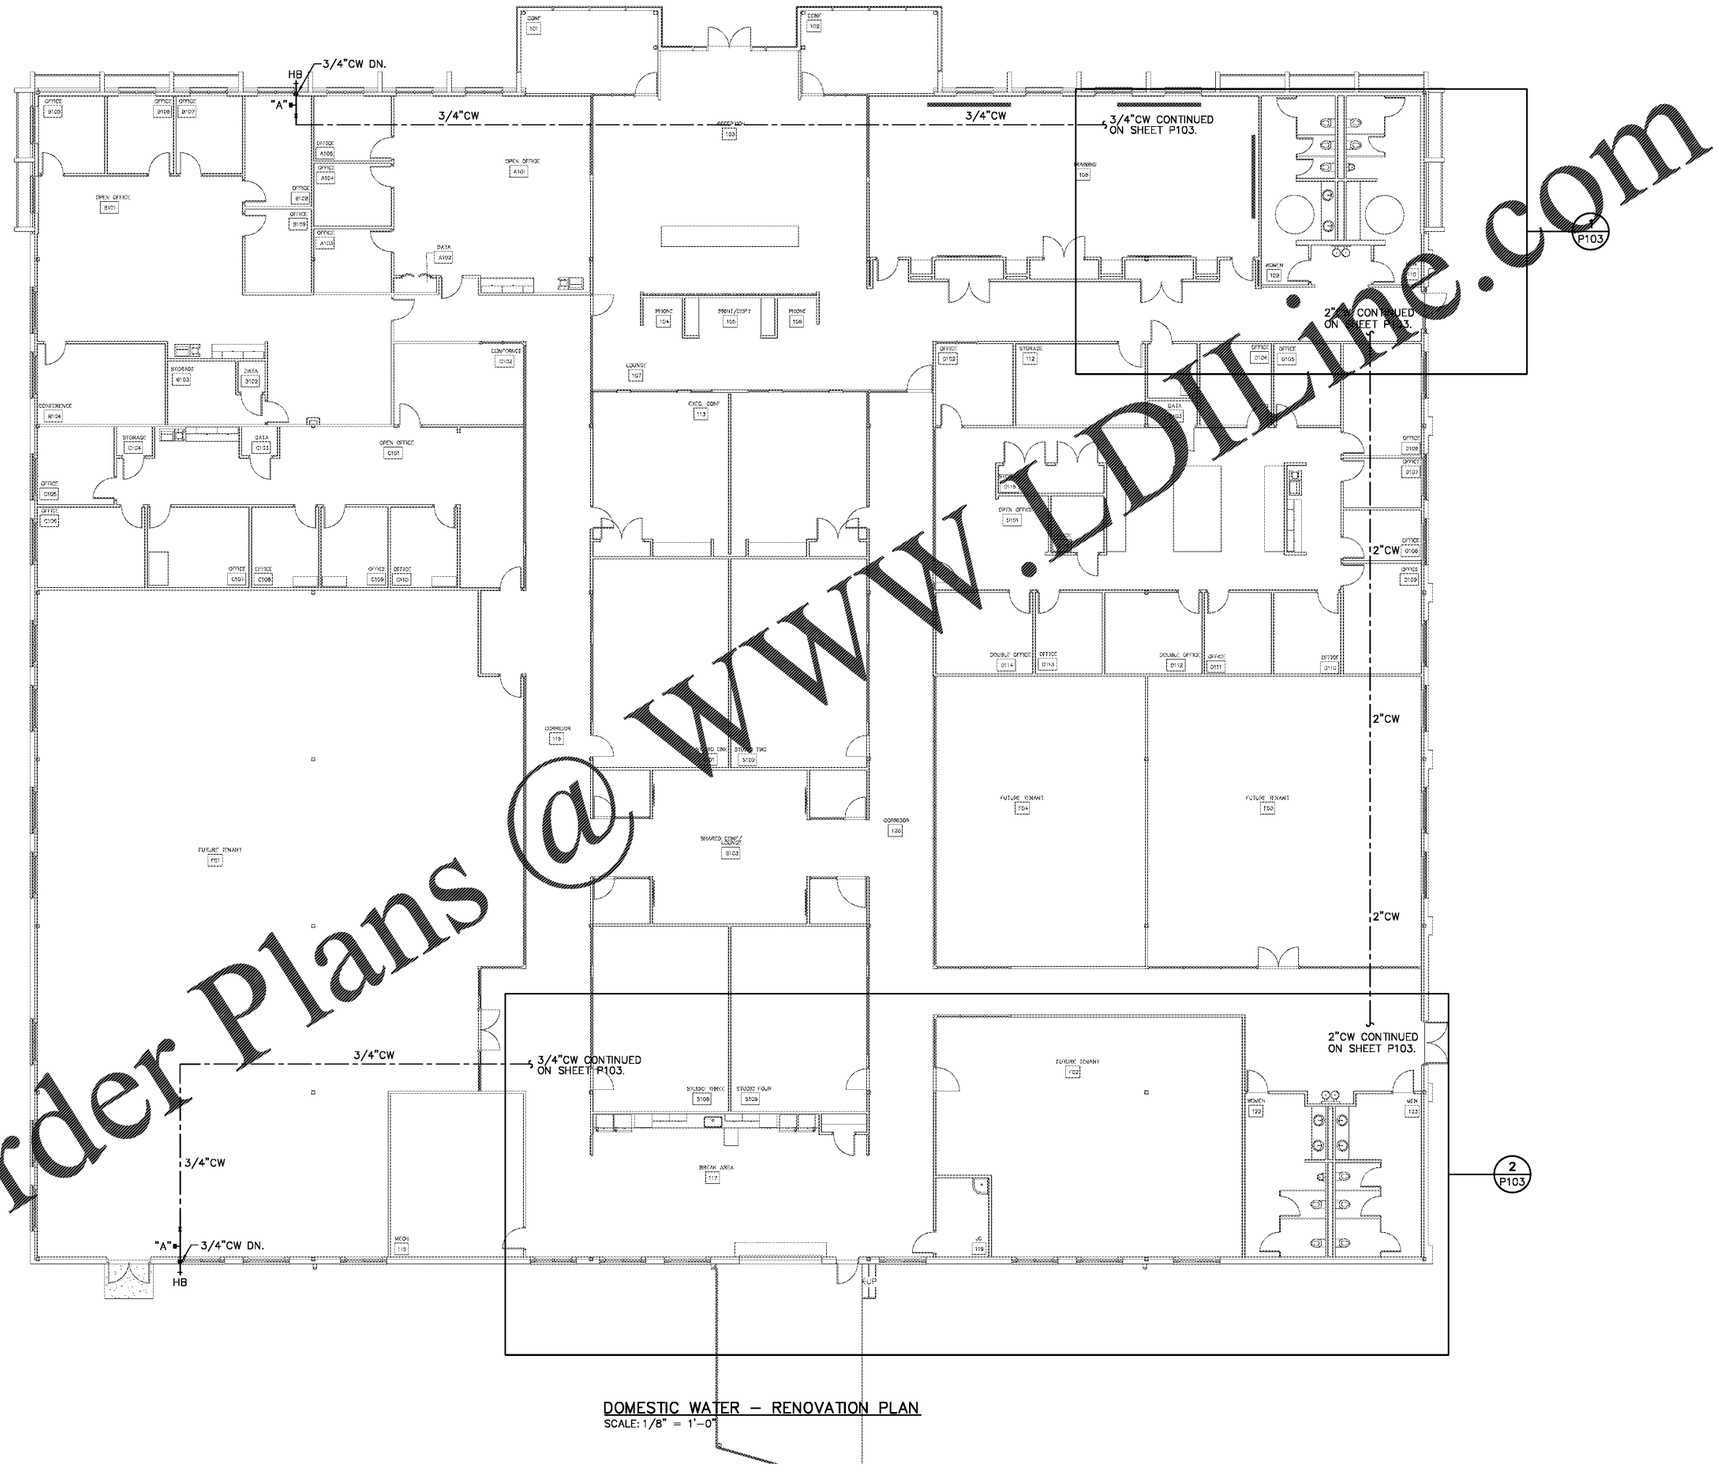

DOMESTIC WATER – RENOVATION PLAN
SCALE: 1/8" = 1'-0"

mcmillan pazdan smith ARCHITECTURE

CONSULTANT LOGO

EPIC ENGINEERING INC.
P.O. BOX 2132 · MT. PLEASANT, SC 29465
(843) 849-8076 EPIC JOB NO. 19086

SEALS

SOUTH CAROLINA — Jason Clemens — No. 23556 — REGISTERED PROFESSIONAL ENGINEER — CLEMENS — 01/24/20

SOUTH CAROLINA — EPIC ENGINEERING INC. No. C00259 — CERTIFICATE OF AUTHORIZATION

THE OPPORTUNITY CENTER
8570 RIVERS AVE. N CHARLESTON, SC

SHEET ISSUE:

01/14/2020 Review Set
01/24/2020 Permit/Bid Set

PRINCIPAL IN CHARGE: ACT
PROJECT ENGINEER: ACT
DRAWN BY: RAD

SHEET TITLE:
DOMESTIC WATER RENOVATION PLAN

PROJ. NO.
MPS 017349.00

SHEET NO.
P102

ALL DRAWINGS, SPECIFICATIONS AND ZONE THEREOF ARE OWNED BY & COPYRIGHTED BY MCMILLAN PAZDAN SMITH ARCHITECTURE AND SHALL REMAIN THE PROPERTY OF MCMILLAN PAZDAN SMITH ARCHITECTURE. THESE DRAWINGS ARE NOT TO BE USED BY ANY PERSON, FIRM OR CORPORATION FOR ANY PURPOSE WHATSOEVER UNLESS AND UNTIL A CONTRACT HAS BEEN EXECUTED BY AND BETWEEN MCMILLAN PAZDAN SMITH ARCHITECTURE AND THE OWNER OF THIS PROJECT. ANY UNAUTHORIZED USE, REPRODUCTION OR DISTRIBUTION OF THESE DRAWINGS IS STRICTLY PROHIBITED AND WILL BE PROSECUTED TO THE FULLEST EXTENT OF THE LAW. © COPYRIGHT 2019 MCMILLAN PAZDAN SMITH ARCHITECTURE. ALL RIGHTS RESERVED.