GENERAL NOTES (THIS SHEET ONLY)

1. DEMOLISH ALL LIGHT FIXTURES, SWITCHES, RECEPTACLES, CIRCUITRY AND ASSOCIATED APPURTENANCES, ELECTRICAL PANELS, SERVICE EQUIPMENT, ETC.

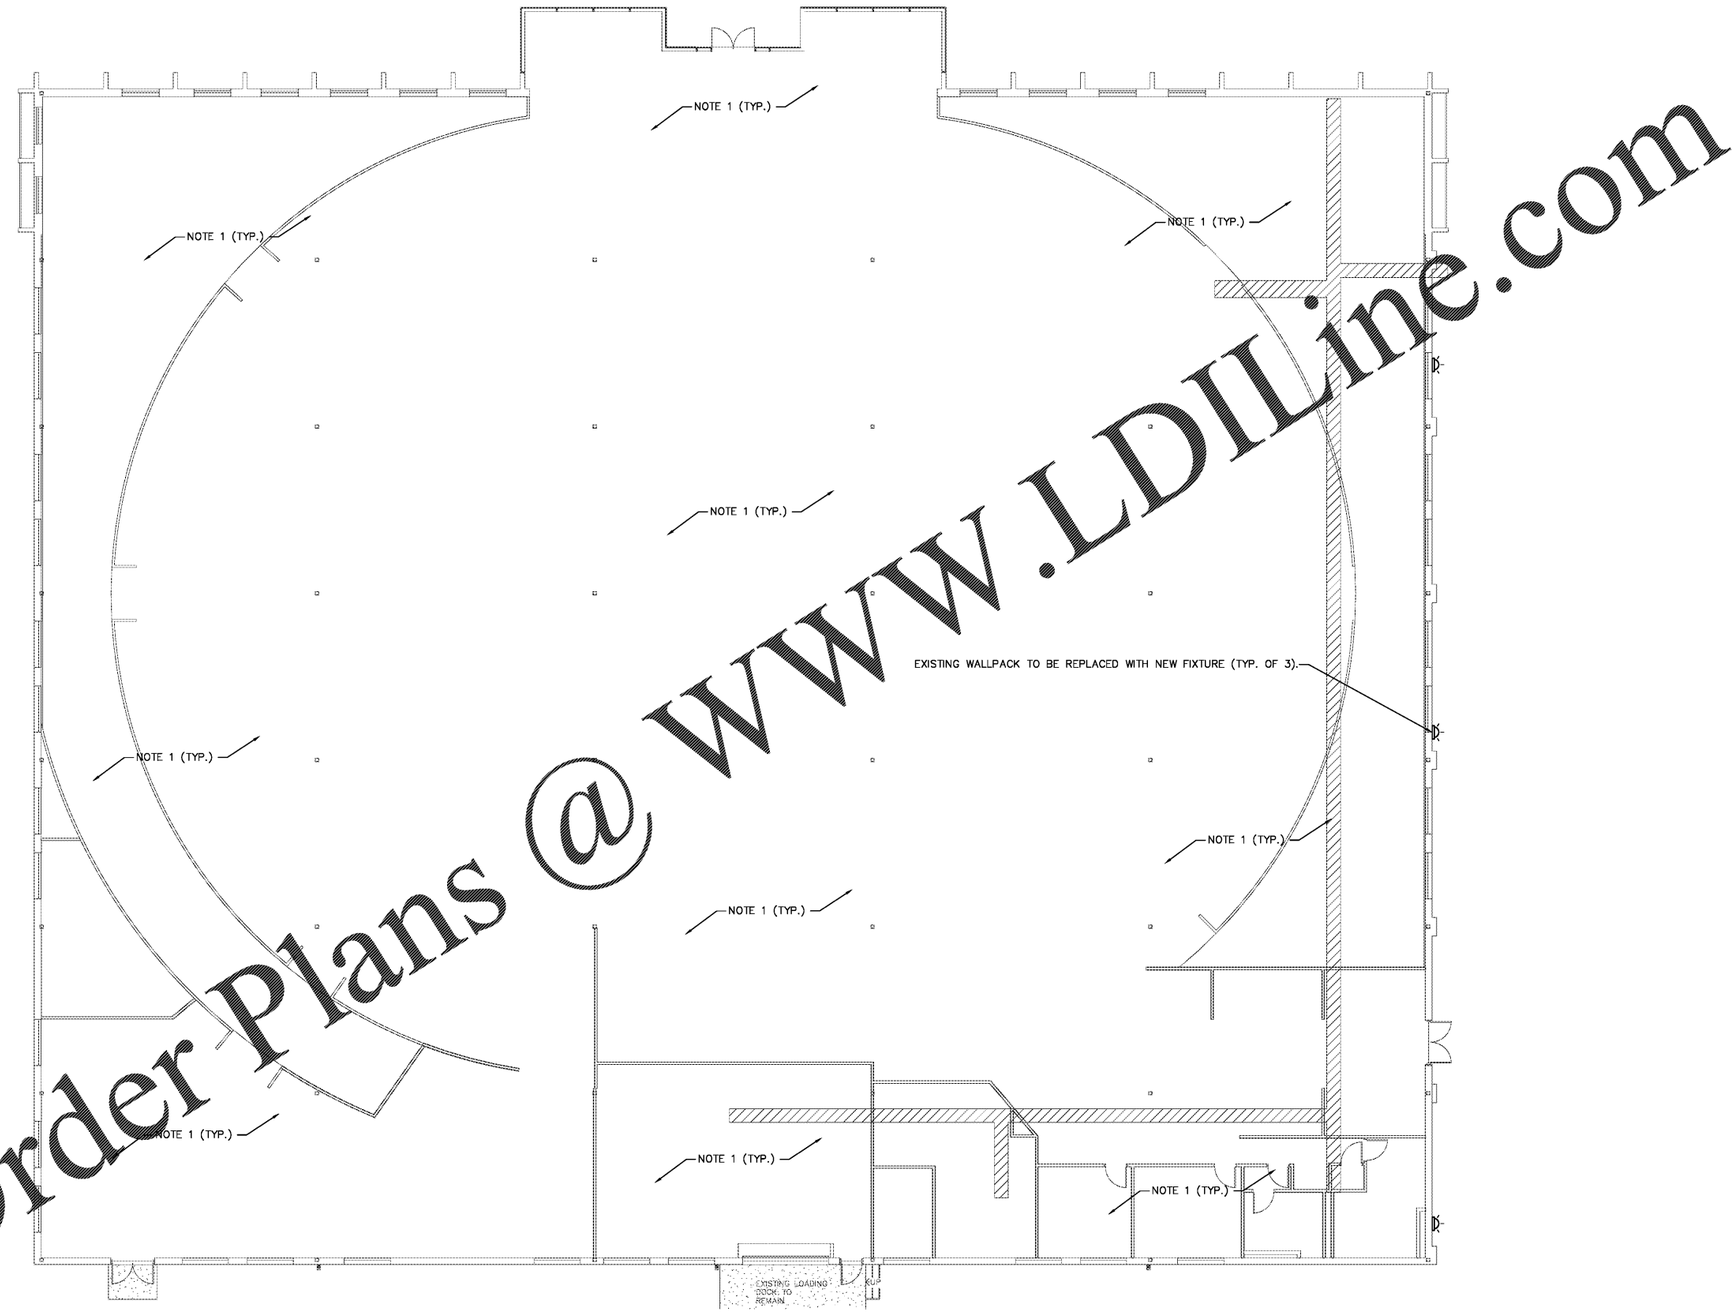

ELECTRICAL PLAN – DEMOLITION
SCALE: 1/8" = 1'-0"

Order Plans @ WWW.LDILine.com

ALL DRAWINGS, SPECIFICATIONS AND ESPECIALLY THE DESIGNS INCORPORATED IN THEM ARE AND SHALL REMAIN THE PROPERTY OF MCMILLAN PAZDAN SMITH ARCHITECTURE AND SHALL NOT BE USED IN WHOLE OR IN PART FOR ANY PURPOSE WHATSOEVER WITHOUT THE WRITTEN PERMISSION OF MCMILLAN PAZDAN SMITH ARCHITECTURE. IN THE EVENT OF UNAUTHORIZED REUSE BY THE OWNER OR ANY OTHER PERSON OR ENTITY, THE OWNER AND SUCH OTHER PERSON OR ENTITY AGREE TO JOINTLY AND SEVERALLY INDEMNIFY AND HOLD HARMLESS MCMILLAN PAZDAN SMITH ARCHITECTURE AND ITS CONSULTANTS FROM ANY AND ALL LOSS, DAMAGE, LIABILITY AND COST, INCLUDING REASONABLE ATTORNEYS' FEES AND COSTS OF DEFENSE, ARISING FROM ANY UNAUTHORIZED REUSE OF THE PROJECT. SUBMISSION OR DISTRIBUTION OF THE PROJECT TO MEET OFFICIAL REGULATORY REQUIREMENTS OR FOR OTHER PURPOSES IN CONNECTION WITH THE PROJECT IS NOT TO BE CONSTRUED AS PUBLICATION IN DEROGATION OF MCMILLAN PAZDAN SMITH ARCHITECTURE'S COPYRIGHT OR OTHER RESERVED RIGHTS. COPYRIGHT 2019 MCMILLAN PAZDAN SMITH ALL RIGHTS RESERVED

mcmillan pazdan smith ARCHITECTURE

CONSULTANT LOGO

EPIC ENGINEERING INC.
P.O. BOX 2132 - MT. PLEASANT, SC 29465
(843) 849-6878 EPIC JOB NO. 19086

SEALS

SOUTH CAROLINA Professional Engineer No. 23556 JASON CLEMENS 01/24/20

SOUTH CAROLINA EPIC ENGINEERING INC. No. C00259 CERTIFICATE OF AUTHORIZATION

THE OPPORTUNITY CENTER
8570 RIVERS AVE, N CHARLESTON, SC

SHEET ISSUE:

01/14/2020 Review Set
01/24/2020 Permit/Bid Set

PRINCIPAL IN CHARGE: ACT
PROJECT ENGINEER: ACT
DRAWN BY: RAD

SHEET TITLE:
ELECTRICAL DEMOLITION PLAN

PROJ. NO.
MPS 017349.00

SHEET NO.
ED101