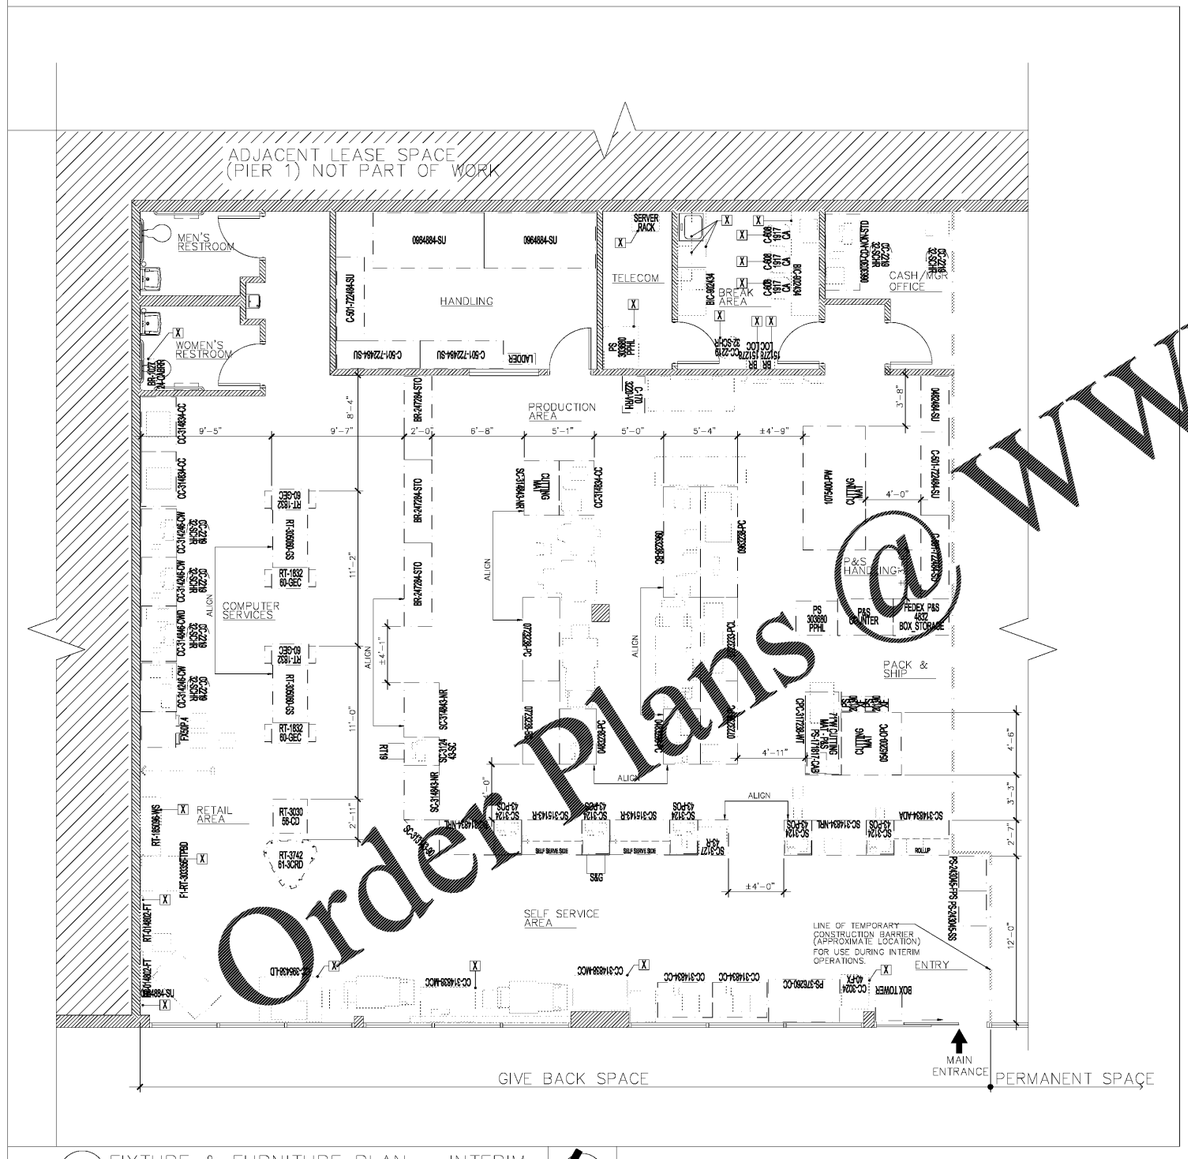

1 FIXTURE & FURNITURE PLAN – INTERIM
1/4" = 1'-0"

NORTH

EQUIPMENT/FIXTURE LEGEND

SYMBOL	DESCRIPTION (Revised 03/19/
D	EQUIPMENT/FIXTURE TO BE REMOVED FROM CENTER AND DESTRO CONSULT WITH MANAGER, RELOCATE OR DEMO AT MANAGERS DISC
R1	EXISTING FIXTURE/EQUIPMENT TO BE RELOCATED FROM WITHIN EX CENTER. CHOOSE FROM LIKE EXISTING EQUIPMENT/FIXTURE IN BE CONDITION.
R2	EXISTING FIXT/ EQPM TO BE RELO. FROM SOURCE/COORDINATE WITH FXD CPM FOR EXACT LOCATION). CHOOSE FROM LIKE EXIST. FIXT IN BEST CONDITION FROM EXIST. STORE OR ANOTHER STORE
X	EXISTING EQUIPMENT/FIXTURE TO REMAIN IN EXISTING LOCATION.
N	NEW EQUIPMENT/FIXTURE.
F	FUTURE EQUIPMENT/FIXTURE.

EQUIPMENT AND FIXTURE PLAN NOTES:

1. FOR REMODEL PROJECTS, ALL EQUIPMENT TO REMAIN ON PREMISES AND FURNITURE/ FIXTURES TO REMAIN ON PREMISES (UNLESS OTHERWISE REMOVED). FOR REMODEL & RELO PROJECTS, COORDINATE EQUIPMENT SHUT DOWN" AND UNPLUGGING OF ALL MACHINES WITH FEDEX STREAM MANAGER(S) DISPLACEMENT. GC TO REPOSITION EQUIPMENT & FIXTURES PER PLANS – F A-3.0/NOX-3, FOR REVISED LOCATIONS.

2. PROVIDE A MINIMUM [illegible] BETWEEN ALL FURNITURE, FIXTUR EQUIPMENT UNLESS NOTED OTHERWISE.

3. SHEET X-1.0(IP): ALL EQUIPMENT AND FIXTURES NOT MARKED WITH X ARE TO BE RELOCATED R1 TO INTERIM PLAN LOCATIONS A-3.0(IP) & A

4. SHEET X-1.0(IP): ALL EQUIPMENT NOT MARKED WITH X IS RELOCAT PLAN (SHEET X-1.0(IP)).

5. SHEET A-3.0(IP): ALL FIXTURES NOT MARKED WITH X ARE RELOCA INTERIM (SHEET X-1.0(IP)).

EXACT PLACEMENT OF THESE ITEMS TO BE DETERMINED IN FI

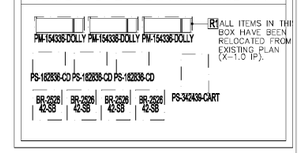

Order Plans @ WWW.LDILine.com

PROJECT COORDINATOR

idGROUP
2841 IRVING BLVD.
DALLAS, TEXAS 75207
TEL: 214-638-6800

SEAL

DRAWING IS INCOMPLETE AND MAY NOT BE USED FOR REGULATORY APPROVAL, PERMIT, OR CONSTRUCTION.

CONSULTING ENGINEER

IDG PROJECT NO.:	80-792
MEP PROJECT NO.:	
STRUCTURAL PROJECT NO.:	
CIVIL PROJECT NO.:	

FedEx Office SM

JOHNSON CITY, TN
N ROAN RD
2116 N ROAN ST, SUITE 1A
JOHNSON CITY, TN 37601

CENTER NO.:	SITE ID NO:	PROGRAM:
0531	LX779947	RTSZ

STIPULATION FOR REUSE

THIS DRAWING WAS PREPARED FOR USE ON A SPECIFIC SITE JOHNSON CITY, TX 37601 CONTEMPORANEOUSLY WITH ITS ISSUE DATE 08/07/2020 AND IT IS NOT SUITABLE FOR USE ON A DIFFERENT PROJECT A LATER TIME. USE OF THIS DRAWING FOR REFERENCE OR ON ANOTHER PROJECT REQUIRES THE SERVICES OF PROPERLY LICENSED ARCHITECTS and ENGINEERS. REPRODUCTION OF THE DRAWING FOR REUSE ON ANOTHER PROJECT IS NOT ALLOWABLE IS CONTRARY TO THE LAW. THESE DRAWINGS AND SPECIFICATIONS THE PROPERTY OF FEDEX OFFICE INC. AND SHALL NOT BE CH ANY MANNER OR USED ON ANY OTHER WORK EXCEPT BY WRI AGREEMENT WITH FEDEX OFFICE. WRITTEN DIMENSIONS TAKE PREFERENCE OVER SCALED DIMENSIONS AND SHALL BE VERIFIE THE JOB SITE. FEDEX OFFICE IS TO BE NOTIFIED IN WRITING DISCREPANCIES IN DIMENSIONS PRIOR TO THE COMMENCEMENT ANY WORK. THESE DRAWINGS ARE INTENDED FOR DESIGN PU ONLY AND NOT FOR USE IN CONSTRUCTION UNLESS APPROVE SUCH BY GOVERNING AUTHORITIES.

PERMIT/ BID SET

2020 FedEx Office

NO.	REVISIONS:	DATE:

PERMIT SET ISSUE DATE:	08/07/20
BID SET ISSUE DATE:	08/07/20
CONSTRUCTION SET ISSUE DATE:	--

DRAWING TITLE:
FIXTURE FURNITURE PLAN – INTERIM

DRAWING NUMBER:
A-3.1(IP)

TEMPLATE (30 x 42) ISSUE: 10/28/19 V3