NOT USED (14)

NOT USED (11)

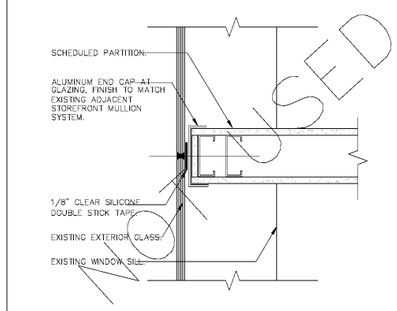

WALL DETAIL AT WINDOW (SILL CONDITION) — DET-INT/A5 — 3"=1'-0" (9)

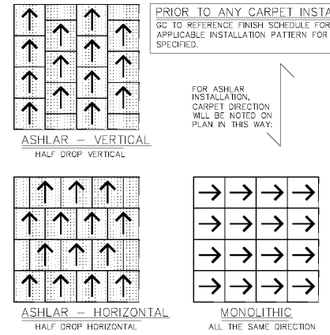

CARPET INSTALL PATTERN DIAGRAM — DET-INT/B5 — N.T.S. (5)

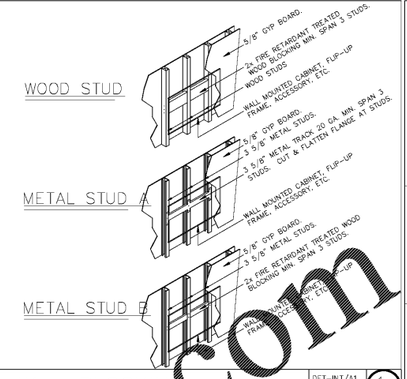

WALL BLOCKING — DET-INT/A1 — 3/4"=1'-0" (1)

NOT USED (15)

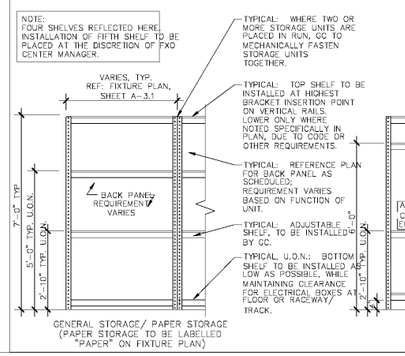

TYP. DETAILS AT STORAGE UNITS — DET-INT/D10 — 1/2" = 1'-0" (6)

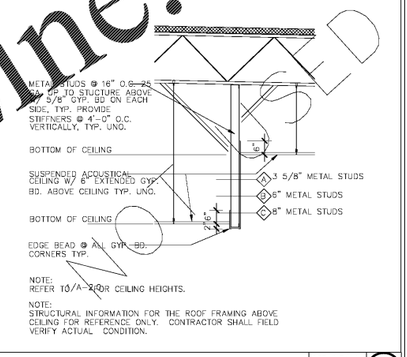

HEADER DETAIL — DET-INT/A4 — 1/2" = 1'-0" (2)

NOT USED (16)

NOT USED (12)

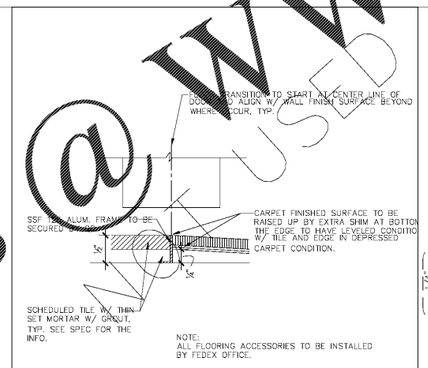

FLOOR TRANSITION — DET-INT/B2 — FULL SCALE (10)

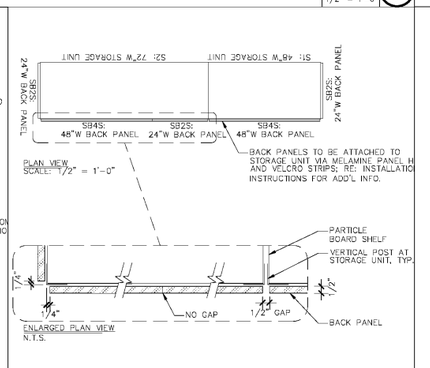

TYP. DETAIL AT STORAGE UNIT BACK PANE — DET-INT/D14 — VARIES (7)

FLOOR TRANSITION — DET-INT/B1 — FULL SCALE (3)

NOT USED (17)

NOT USED (13)

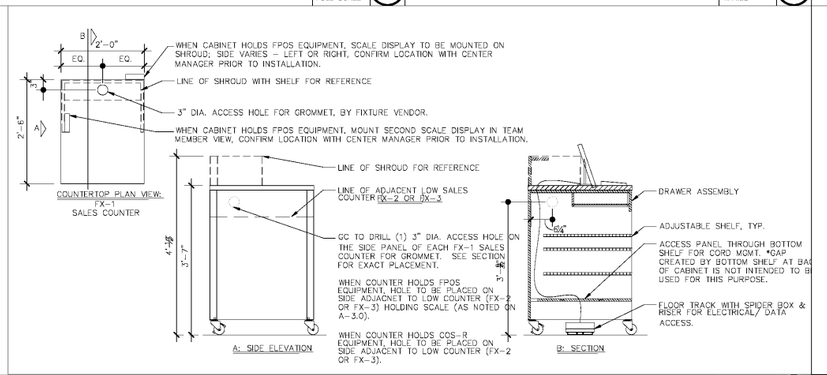

SALES COUNTER FIXTURE DETAIL — DET-INT/D11 — 3/4"=1'-0" (8)

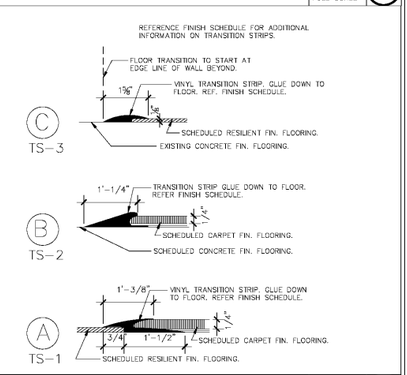

FLOOR TRANSITION — DET-INT/B3 — 6" = 1'-0" (4)

Order Plans @ WWW.LDLine.com
USED

PROJECT COORDINATOR

idGROUP
2641 IRVING BLVD.
DALLAS, TEXAS 75207
TEL: 214-638-6800

SEAL

DRAWING IS INCOMPLETE AND MAY NOT BE USED FOR REGULATORY APPROVAL, PERMIT, OR CONSTRUCTION.

CONSULTING ENGINEER

EC PROJECT NO.: 80-792
MEP PROJECT NO.:
STRUCTURAL PROJECT NO.:
CIVIL PROJECT NO.:

FedEx Office SM

JOHNSON CITY, TN
N ROAN RD
2116 N ROAN ST, SUITE 1A
JOHNSON CITY, TN 37601

CENTER NO.: 0531 | SITE ID NO.: LX779947 | PROGRAM: RTSZ

STIPULATION FOR REUSE

THIS DRAWING WAS PREPARED FOR USE ON A SPECIFIC SITE
JOHNSON CITY, TX 37601
CONTEMPORANEOUSLY WITH ITS ISSUE DATE
08/07/2020
AND IT IS NOT SUITABLE FOR USE ON A DIFFERENT PROJECT A LATER TIME. USE OF THIS DRAWING FOR REFERENCE OR ON ANOTHER PROJECT REQUIRES THE SERVICES OF PROPER LICENSED ARCHITECTS and ENGINEERS. REPRODUCTION OF THI DRAWING FOR REUSE ON ANOTHER PROJECT IS NOT ALLOWED IS CONTRARY TO THE LAW. THESE DRAWINGS AND SPECIFICATI THE PROPERTY OF FEDEX OFFICE, INC. AND SHALL NOT BE U ANY MANNER OR USED ON ANY OTHER WORK EXCEPT BY WRI AGREEMENT WITH FEDEX OFFICE. WRITTEN DIMENSIONS SHAL PREFERENCE OVER SCALED DIMENSIONS AND SHALL BE VERIFI THE JOB SITE. FEDEX OFFICE IS TO BE NOTIFIED IN WRITING DISCREPANCIES IN DIMENSIONS PRIOR TO THE COMMENCEMENT ANY WORK. THESE DRAWINGS ARE INTENDED FOR DESIGN PU ONLY AND NOT FOR USE IN CONSTRUCTION UNLESS APPROVE SUCH BY GOVERNING AUTHORITIES.

PERMIT/ BID SET

? 2020 FedEx Office

NO.	REVISIONS:	DATE:

PERMIT SET ISSUE DATE: 08/07/20
BID SET ISSUE DATE: 08/07/20
CONSTRUCTION SET ISSUE DATE: --

DRAWING TITLE:

INTERIOR DETAILS

DRAWING NUMBER:

A-5.1

TEMPLATE (30 x 42) ISSUE: 10/29/19v2