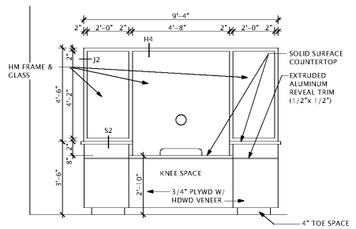

1 A6.11 ELEVATION
SCALE: 3/8" = 1'-0"

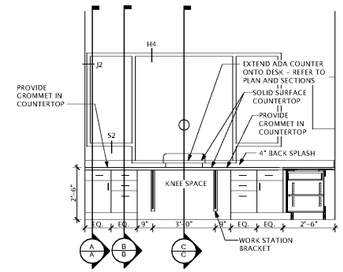

2 A6.11 ELEVATION
SCALE: 3/8" = 1'-0"

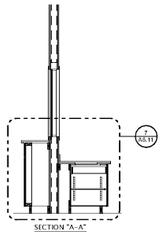

SECTION "A-A"

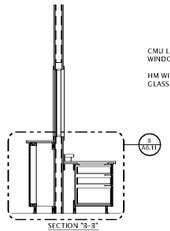

SECTION "B-B"

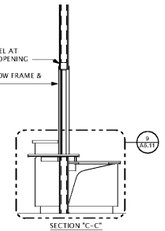

SECTION "C-C"

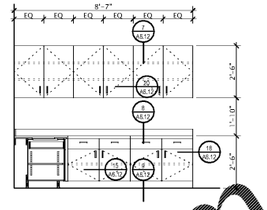

3 A6.11 ELEVATION
SCALE: 3/8" = 1'-0"

MILLWORK GENERAL NOTES:

1. FIELD VERIFY ALL CABINET & SHELF DIMENSIONS THAT MUST OCCUPY FIXED CONDITIONS.
2. CONTRACTOR SHALL BE RESPONSIBLE FOR FABRICATING MILLWORK SECTIONALY TO ALLOW ENTRY INTO ROOMS.
3. PROVIDE WOOD CLOSURES AT ALL INTERIOR CORNERS AT TOPS OF CABINETS AND SHELVES.
4. REFER TO SPECIFICATIONS FOR WOOD SPECIES, FINISHES AND COVERINGS FOR ALL DOORS, SHELVES, DIVIDERS, DRAWERS AND CABINETS.
5. MILLWORK SHALL BE CONSTRUCTED IN ACCORDANCE WITH A.W.I. REVEAL OVERLAY SPEC.
6. PROVIDE CIRCULAR CUT-OUTS IN BACKS OF ALL CABINETS AND SHELVES WHERE WALL CLEANOUTS ARE LOCATED. REFER TO PLUMBING DRAWINGS FOR ALL LOCATIONS.
7. CABINET FACES SHALL COMPLY WITH A.W.I. QUALITY STANDARDS 6TH EDITION VER. 1.1 1994 SEC. 400A-S-1 FIG. 400-04 - CUSTOM GRADE.
8. PROVIDE BLOCKING AS REQUIRED TO SUPPORT MILLWORK, CASEWORK, TOILET ACCESSORIES AND OTHER WALL MOUNTED FEATURES.
9. MAX. FILLER/SCRIBE = 2" EA. SIDE
10. COORDINATE MILLWORK DIMENSIONS WITH ALL EQUIPMENT NOTED AS N.I.C. PRIOR TO FABRICATION.
11. REFER TO FLOORPLANS FOR MILLWORK TYPE ELEVATION SYMBOLS THAT SHALL REQUIRE OPPOSITE HAND TO ELEVATION DETAILED. OPPOSITE HAND MILLWORK IT DENOTED AS "O.H."

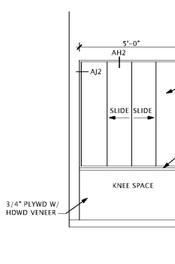

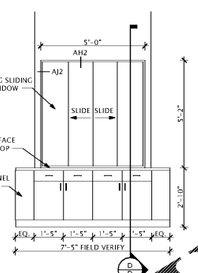

4 A6.11 ELEVATION
SCALE: 3/8" = 1'-0"

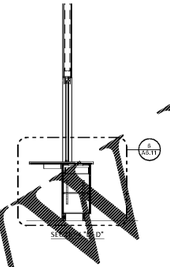

SECTION "B-B"

5 A6.11 ELEVATION
SCALE: 3/8" = 1'-0"

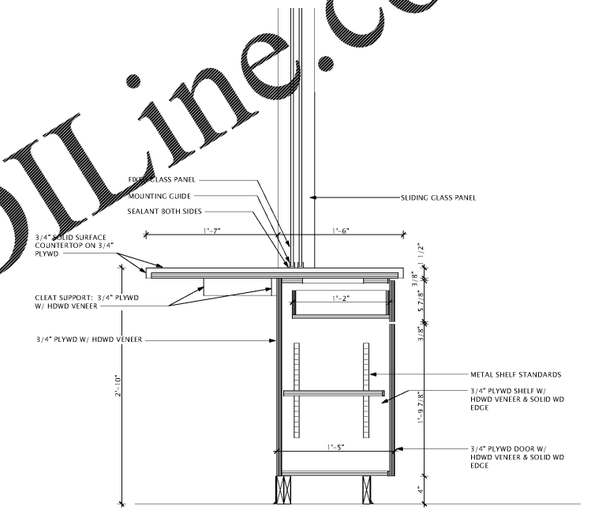

6 A6.11 SECTION
SCALE: 1 1/2"= 1'-0"

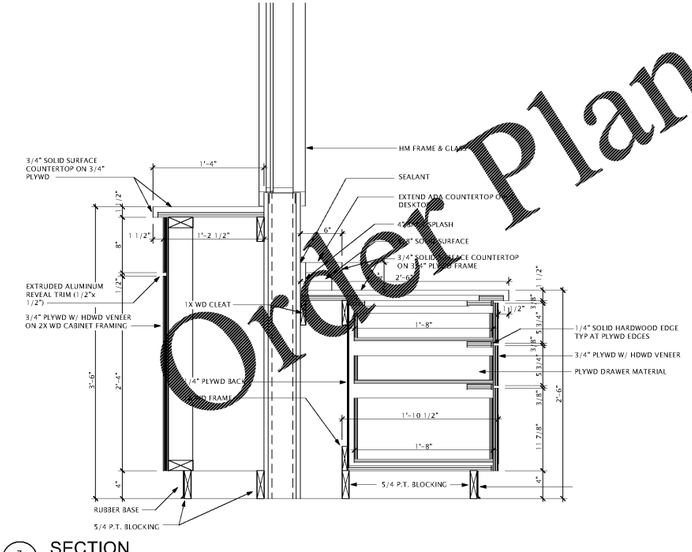

7 A6.11 SECTION
SCALE: 1 1/2"= 1'-0"

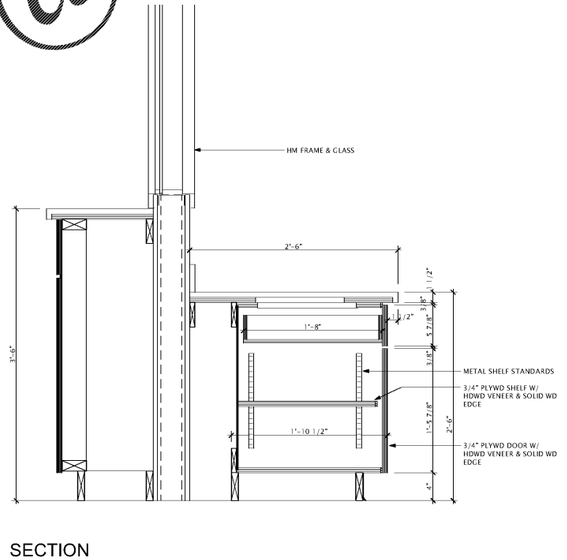

8 A6.11 SECTION
SCALE: 1 1/2"= 1'-0"

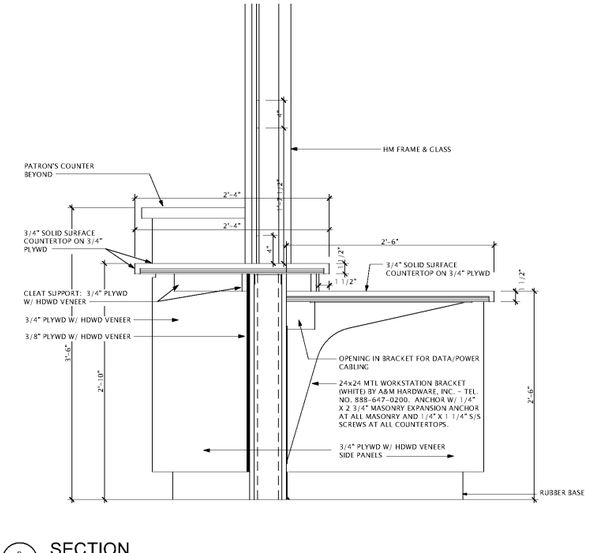

9 A6.11 SECTION
SCALE: 1 1/2"= 1'-0"

Order Plans @ WWW.LDILine.com

REVISIONS/ISSUANCES

NO	DATE	DESCRIPTION

STATE OF GEORGIA
JON SMITH JR.
REGISTERED ARCHITECT

Manley Spangler Smith Architects
A Professional Corporation

525 East Taylor St.
P.O. Box 880
Griffin, Georgia 30224

Office 770.227.5473
Fax 770.228.3442

PROJECT:
HENRY COUNTY SCHOOLS - DISTRIBUTION CENTER

CLIENT:
HENRY COUNTY BOARD OF EDUCATION

SHEET TITLE:
MILLWORK ELEVATIONS & DETAILS

© 2020 Manley Spangler Smith Architects, PC

PROJECT NUMBER:	201827
DATE:	08.13.20
SCALE:	AS NOTED
DRAWN BY:	JS, LT
CHECKED BY:	RV

SHEET NO.:
A6.11