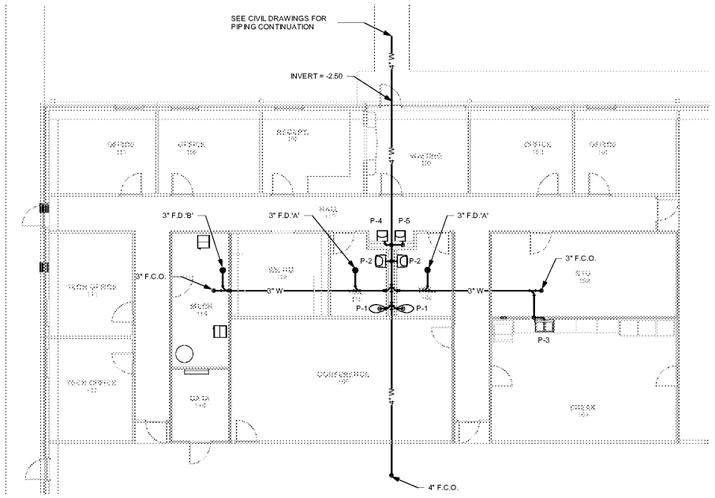

PLUMBING PLAN - ADMIN WASTE

SCALE: 1/8" = 1'-0"

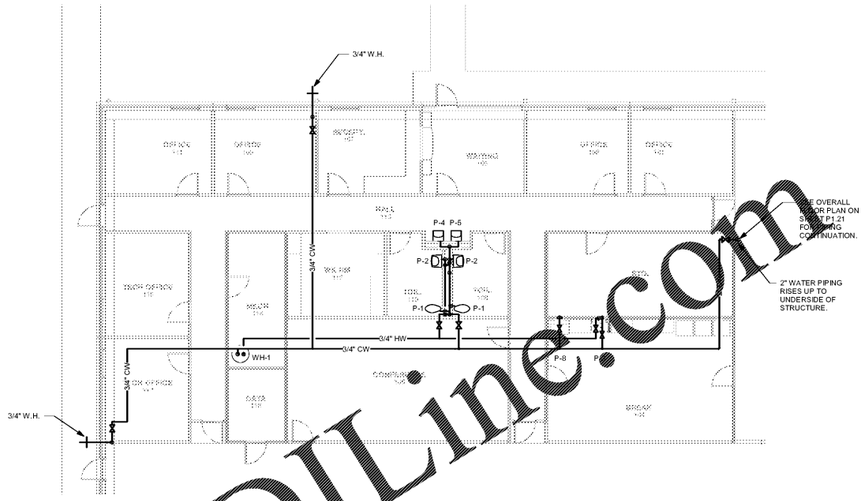

PLUMBING PLAN - ADMIN WATER

SCALE: 1/8" = 1'-0"

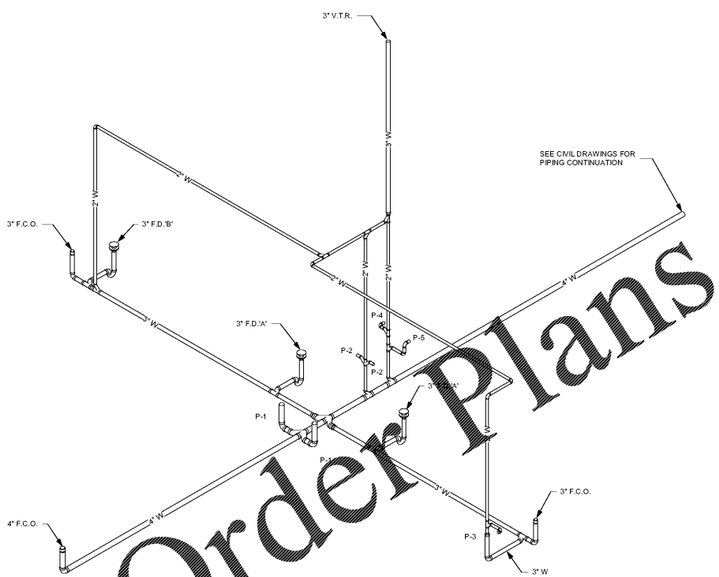

WASTE RISER - ADMIN

SCALE: N.T.S.

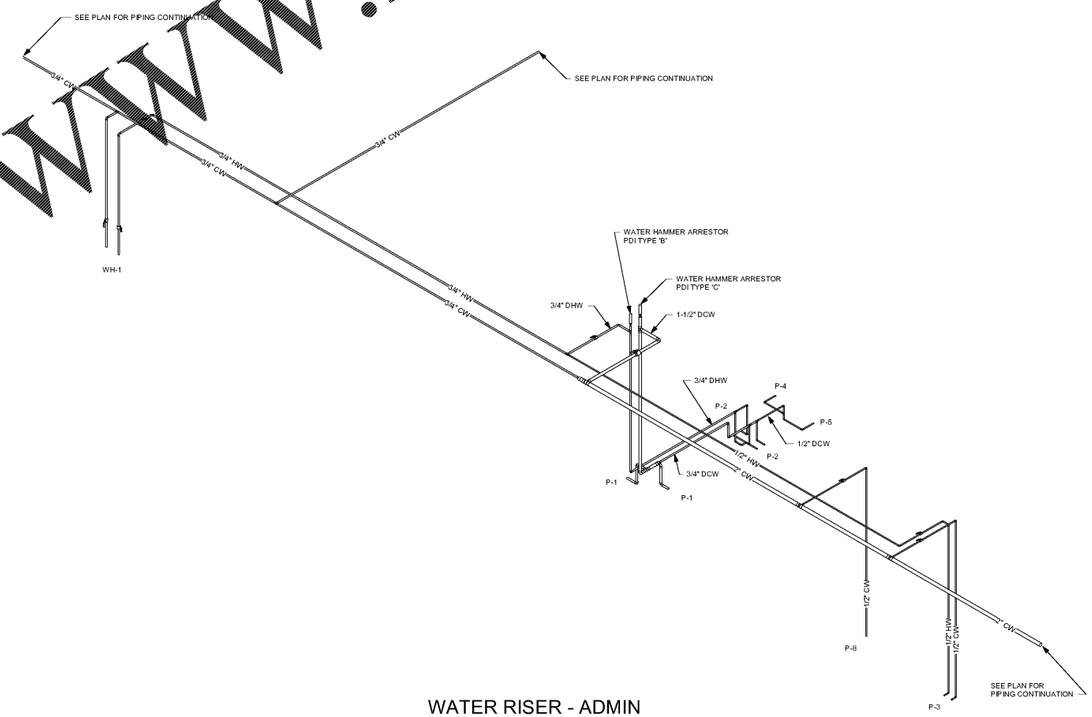

WATER RISER - ADMIN

SCALE: N.T.S.

Order Plans @ WWW.LDILine.com

ISSUANCES

DATE	Description

KEY PLAN

AH&P CONSULTING ENGINEERS
ANDREWS, HAMMOCK & POWELL, INC.
250 Charter Lane
Suite 100
MACON, GEORGIA 31210
MACON (478) 405-8301
FAX (478) 405-8210
WWW.AHPENGR.COM

GEORGIA

STATE OF GEORGIA REGISTERED ARCHITECT

Manley Spangler Smith Architects
A Professional Corporation

525 East Taylor St.
P.O. Box 880
Griffin, Georgia 30224

Office 770.227.5473
Fax 770.228.3442

PROJECT:
HENRY COUNTY SCHOOLS - DISTRIBUTION CENTER

CLIENT:
HENRY COUNTY BOARD OF EDUCATION

SHEET TITLE:
PLUMBING MAIN ADMINISTRATION AREA FLOOR PLAN

PROJECT NUMBER:	201827
DATE:	08.13.20
SCALE:	AS SHOWN
DRAWN BY:	JMC
CHECKED BY:	JMC

SHEET NO.: P1.31