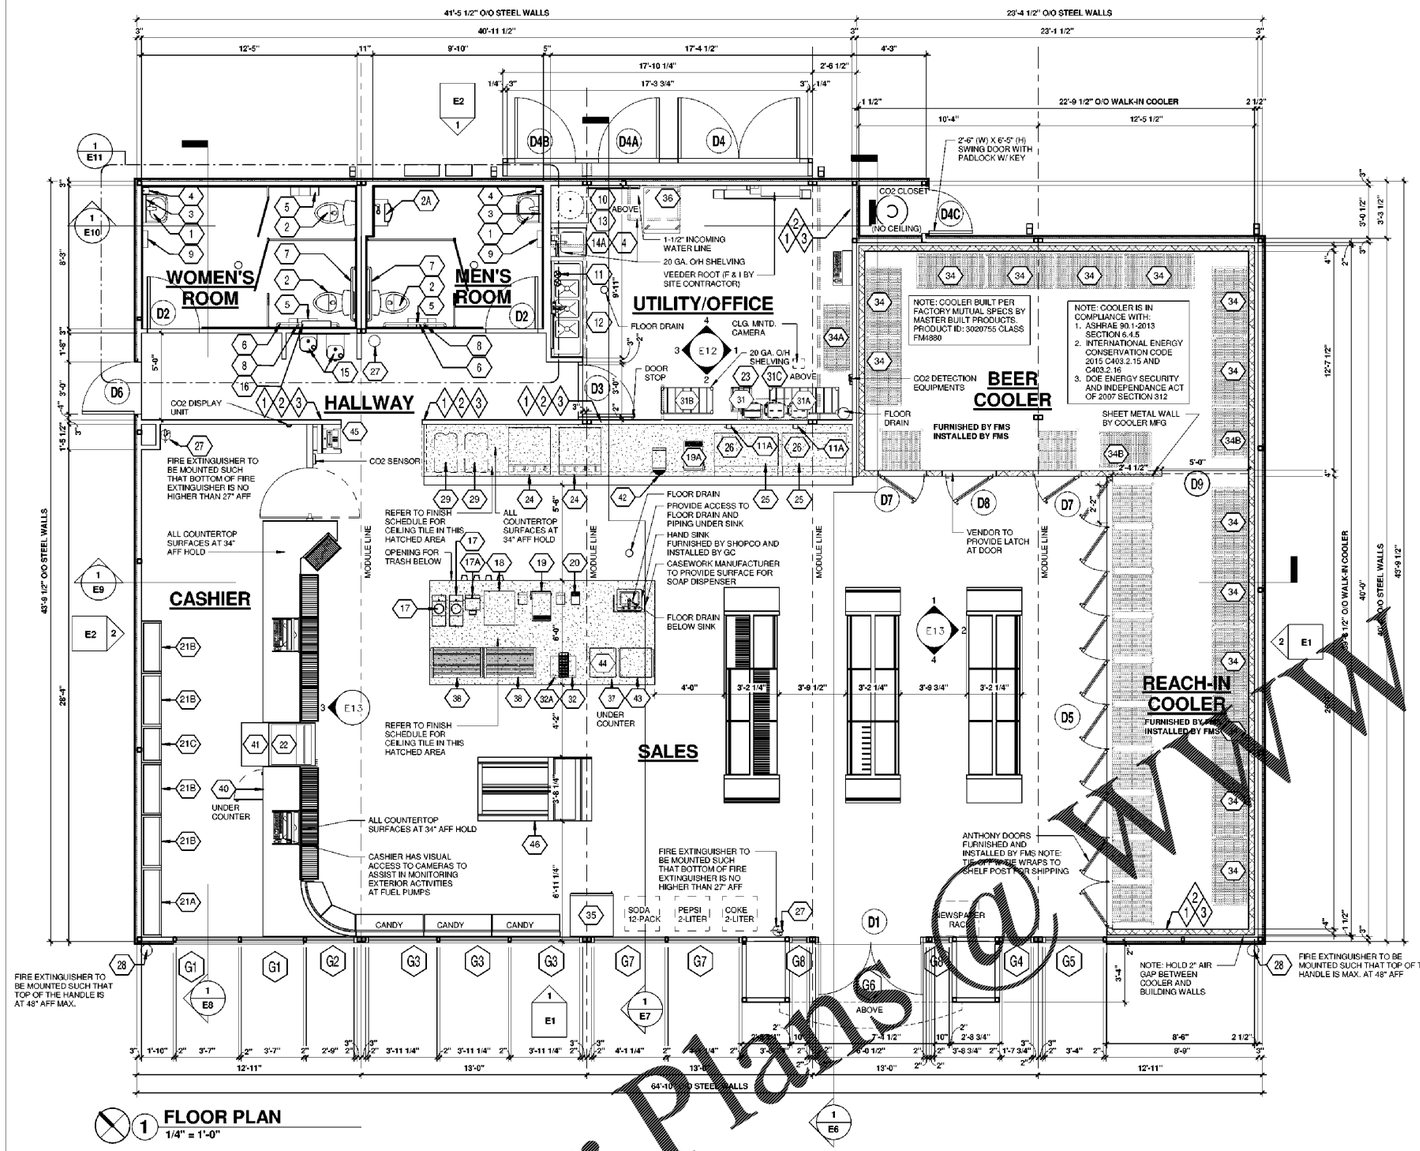

1 FLOOR PLAN
1/4" = 1'-0"

NOTES

1. ALL PULL DIMENSIONS ARE TAKEN FROM OUTSIDE OF THE STEEL BASE FRAME OF THE BUILDING.
2. CASHIER COUNTERS, P.O.S. RACKS AND COFFEE COUNTERS TO BE FURNISHED AND INSTALLED BY CABINET SUPPLIER.
3. D1 DOORS TO REMAIN UNLOCKED WHEN THE BUILDING IS OCCUPIED. OWNER TO PROVIDE SIGNAGE ON SITE.
4. TOILETS, URINALS, HAND SINKS, 3 COMPARTMENT SINKS, MOP SINK, PREP SINKS AND PERMANENT COUNTERS/CABINETS MUST BE SEALED TO FLOORS AND WALLS WITH A SILICONE CAULK SEALANT.
5. ACM BOTTOM TRIM TO BE CUT BACK AT DOOR THRESHOLD AND STOREFRONT FRAMING SILLS THAT MEET SITE CONCRETE SURFACES SO THAT THE SITE CONCRETE SURFACES MAY BE POURED BELOW THRESHOLD AND STOREFRONT WINDOW SILLS.

1. STATE LABEL LOCATION
2. MFG. DATA PLATE LOCATION
3. 3RD PARTY INSPECTION LABEL LOCATIONS

EQUIPMENT SCHEDULE

wt	ITEM	DESCRIPTION	FURNISH	INSTALL
1	LAVATORY - ADA COMPLIANT	LAVATORY - AMERICAN STANDARD "DECLYN" 19" x 17" WALL MOUNTED OR EQUAL FAUCET - ZURN #Z-6915XL - FS - SENSOR ACTIVATED, CENTERSET ON DRAIN W/ 0.5 GPM AERATOR W/ ASSE 1070 APPROVED MIXING VALVE - SLOAN #MIX-135-A	FMP	FMP
2	WATER CLOSET - ADA COMPLIANT	WATER CLOSET - ZURN #Z-5555 - ELONGATED BOWL TANK WITH LOCKING LID - ZURN #Z5535/45/55TNKINVL	FMP	FMP
2A	URINAL	ZURN Z5755 U, ADA DESIGNED WITH ZURN LOW FLOW FLUSH VALVE (0.5 GPF). MODEL # ZTR6203-EWS-LL POWERED BY 4 "AA" LONG LIFE BATTERIES	FMP	FMP
3	MIRROR	#B-1556 18" x 36" FRAMELESS (OR EQUAL) 40" AFF TO BOTTOM OF REFLECTIVE SURFACE	FMS	FMS
4	SOAP DISPENSER	GOJO HAND SOAP DISPENSER	FMS	FMS
5	TOILET TISSUE DISPENSER	TSN #5/3700/3 STUB TISSUE DISPENSER, 9" ROLL	FMS	FMS
6	42" GRAB BAR	1 1/2" ROUND GRAB BAR, 34" A.F.F. TO CENTER OF BAR	FMS	FMS
7	36" GRAB BAR	1 1/2" ROUND GRAB BAR, 34" A.F.F. TO CENTER OF BAR	FMS	FMS
8	18" GRAB BAR	1 1/2" ROUND GRAB BAR	FMS	FMS
9	ELECTRIC HAND DRYER	XLERATOR MODEL # XL-BW, THERMOSET RESIN w/ ADA RECESS KIT	FMS	FMS
10	SERVICE MOP SINK	FIAT #MSB2424 ON FLOOR MOP SINK W/ FIAT #830AA SERVICE SINK FAUCET @ 36" AFF.	FMP	FMP
11	WATER FILTERS	3M WATER FILTRATION SYSTEM AQUAPURE DP290	FMP	FMP
11A	ECO3ICE	ECO3ICE – ANTIMICROBIAL ICE PROTECTION. MODEL NO ECO1ICE-APPROXIMATELY 3.8"L X 3.6"W X 8.0"H(X4). 100-240V~50/60HZ FOR PROVIDED 24V, 1.25A TRANSFORMER (INTEGRATED INTO POWER CORD). 3.81" O.D. PUSH-PULL WATER LINE CONNECTION. TO BE INSTALLED INTO THE WATER SUPPLY LINE BETWEEN FILTERATION SYSTEM AND ICE MACHINE.	EQUIPMENT INSTALLER	EQUIPMENT INSTALLER
12	3-COMP SINK	ELKAY SSP - 60CTGY-4-2-16X, 66" GREENWICH GREEN, #23-1/2-LF-FP1, PRE RINSE HOSE ASSEMBLY	FMP	FMP
13	WATER HEATER	A.O. SMITH DURA-POWER DEL 50-250 GALLON COMMERCIAL ELECTRIC WATER HEATER, 240V SINGLE PHASE, 18,000 WATTS	FMP	FMP
14A	HAND SINK	@ UTILITY ROOM WITH GOOSENECK FAUCET & BASKET TYPE DRAIN	FMP	FMP
15	DRINKING FOUNTAIN	ADA WALL MOUNTED DRINKING FOUNTAIN - SEE PLUMBING DRAWINGS	FMP	FMP
16	PURSE SHELF	GAMCO MS SHELF MODEL NO MS-18 CHROME, 18"L x 4"W x 1-1/4"H (SEE INTERIOR RESTROOM ELEVATION)	FMS	FMS
17	COFFEE BREWER	BUNN BREW-WISE SINGLE CARAFE SST-BLACK 120/240V , 17.5 AMPS 9.3"W X 20.5"D X 25.8"H PRODUCT NO. 27825.0000 WITH SERVER AND DRIP TRAY	EQUIPMENT INSTALLER	EQUIPMENT INSTALLER
17A	URN	BUNN BREW WISE SINGLE SH SOFT HEAT SST-BLACK 120V , 0.75 AMPS 10.1"W X 13.2"D X 11.6"H PRODUCT NO. 27825.0000 WITH SERVER AND DRIP TRAY	EQUIPMENT INSTALLER	EQUIPMENT INSTALLER
18	CAPPUCCINO MACHINE	CURTIS G3 2 GAL PREMIX CAPPUCCINO DISPENSING SYSTEM MODEL PCGT4 (4 STATION DISPENSER) 21"W X 23.63"D X 34.75"H 120/60Hz 1800W/15 AMP NEMA 5-15P FLARE WATER INLET	EQUIPMENT INSTALLER	EQUIPMENT INSTALLER
19	CREAMER WITH STAND	INTERNATIONAL DELIGHT MODEL 215 (2 DISPENSING STATIONS) 13"W X20.5"SX 31"H. 2.9A 120V W/ STANDS ON EACH SIDE	EQUIPMENT INSTALLER	EQUIPMENT INSTALLER
19A	COFFEE DISPENSER	INTERNATIONAL DELIGHT MODEL 215 (2 DISPENSING STATIONS) 13"W X20.5"SX 31"H. 2.9A 120V	EQUIPMENT INSTALLER	EQUIPMENT INSTALLER
20	CONDIMENT RACK	CONDIMENTS RACK - COFFEE CONDIMENT LINE UP WITH 4 TIERS	EQUIPMENT INSTALLER	EQUIPMENT INSTALLER
21A	48" CIGARETTE RACK	(11) 4' PACK PUSHER SHELVES, (1) ENHANCED LIT HEADER (2) BLACKOUT DOORS	EQUIPMENT INSTALLER	EQUIPMENT INSTALLER
21B	36" CIGARETTE RACK	(6) 3' STORAGE SHELVES, (1) 3' ENHANCED LIT HEADER, (2) 18" BLACKOUT DOORS	EQUIPMENT INSTALLER	EQUIPMENT INSTALLER
21C	25" E-CIG RACK	(10) 2' SOLID TOP PUSHER SHELVES, (1) 2' ENHANCED LIT HEADER	EQUIPMENT INSTALLER	EQUIPMENT INSTALLER
22	OPEN AIR COOLER	BEVERAGE AIR OPEN AIR CURTAIN MERCHANDISER MODEL #ZS13-1 B WITH PRICE TAG MODELING, 4 SHELVES 115V/60/1, 1/2 HP 15 AMP DEDICATED OUTLET 30"W X 32 3/4"D X 54 3/8"H	EQUIPMENT INSTALLER	EQUIPMENT INSTALLER
23	CARBONATOR	MCGANN'S E SERIES CARBONATOR. E400397, 115V 60HZ, 180-OUNCE SS TANK	EQUIPMENT INSTALLER	EQUIPMENT INSTALLER
24	ICEE MACHINE	VIPER 4 BARREL ICEE MACHINE 29"W X 32.5"D X 43.7"H 230V (±15V) / 60Hz / 30A	EQUIPMENT INSTALLER	EQUIPMENT INSTALLER
25	FOUNTAIN MACHINE	ICE DRINK DISPENSER - ENDURO 300, 44 3/8" W X 30"D X 34"H, 115V/ 60 Hz/ 5.2A (SINGLE OUTLET)	EQUIPMENT INSTALLER	EQUIPMENT INSTALLER
26	ICE MACHINE	MODULAR CUBELET ICE MACHINE, FD-650M_J-C, 22"W X 24"D X 26"H	EQUIPMENT INSTALLER	EQUIPMENT INSTALLER
27	FIRE EXTINGUISHER		GC	GC
29	CARIBBEAN CREAM MACHINE	BUNN ULTRA - 2 CFV, 2 HOPPER, 2 HEADS EACH, STAINLESS BLACK, 12 AMP, 1.2 KW, 120 VOLT	EQUIPMENT INSTALLER	EQUIPMENT INSTALLER
31	ICE TEA BIB RACK	SINGLE DISPENSER LOCATIONS WITH MINIMAL SPACE - ALL STANTED WIRE SHELVES. 15.64"W X 16.98"D X 77.39"H	EQUIPMENT INSTALLER	EQUIPMENT INSTALLER
31A	LANCER BIB RACK	BIB RACK / 3X5 / 30 PUMPS SIDE MOUNT/ WITH REGULARATORS	EQUIPMENT INSTALLER	EQUIPMENT INSTALLER
31B	ICEE BIB RACK	3 STACKED X ONE (1) BOX WIDE INCLINED 15"W X 19"D X 12"H EACH	EQUIPMENT INSTALLER	EQUIPMENT INSTALLER
31C	WATER BOOSTER	MCCANN'S WATER BOOSTER, 115V 60HZ, 2-GALLON SS TANK, 3/8" INLET/ OUTLET FITTINGS. MODEL #16 2171. 14.5"W X 14.06"D X 9.5"H	EQUIPMENT INSTALLER	EQUIPMENT INSTALLER
32	CHILLI DISPENSER	GEHL'S 2.0 DISPENSER ITEM NO. G06003, 11.125" X 14.75" X 27.25"H. 110V, 2.0A	EQUIPMENT INSTALLER	EQUIPMENT INSTALLER
32A	CHEESE DISPENSER	GEHL'S 2.0 DISPENSER ITEM NO. G06003 W/ CHIP RACK. 11.125" X 14.75" X 27.25"H. 110V, 2.0A	EQUIPMENT INSTALLER	EQUIPMENT INSTALLER
34	FOCUS WIRE SHELVING	METRO SUPER ELECTRA SHELF 24" D X 48" W X 76" H	EQUIPMENT INSTALLER	EQUIPMENT INSTALLER
34A	FOCUS WIRE SHELVING	METRO SUPER ELECTRA SHELF 18" D X 48" W X 72" H	EQUIPMENT INSTALLER	EQUIPMENT INSTALLER
34B	FOCUS WIRE SHELVING	METRO SUPER ELECTRA SHELF 24" D X 36" W X 78" H	EQUIPMENT INSTALLER	EQUIPMENT INSTALLER
35	UPRIGHT FREEZER	TRUE GDM - 26F	EQUIPMENT INSTALLER	EQUIPMENT INSTALLER
36	REFRIGERATOR	TURBO AIR MODEL #M3F24-2-N, SERVING DOOR-2, 21.7 CU.FT., 1/2 HP, 4.4 AMPS, 28 3/4"L X 30 3/4"D X 78"H	EQUIPMENT INSTALLER	EQUIPMENT INSTALLER
37	MICROWAVE	SHARP R 21 LVF 1000 WATTS MEDIUM DUTY COMMERCIAL MICROWAVE OVENS	EQUIPMENT INSTALLER	EQUIPMENT INSTALLER
38	HOT DOG ROLLER	GRILL MAX EXPRESS ROLLER GRILLS WITH BUILT-IN BUN DRAWER BY STAR MANUFACTURING MODEL #50CBD, 35.75"W X 20.63"D X 12.5"H 120V, 1535 WATT, 5-15 NEMA PLUG, 12.8 AMP	EQUIPMENT INSTALLER	EQUIPMENT INSTALLER
39	SANITARY NAPKIN DISPOSAL	BOBRICK, MODEL # B-5270 OR EQUAL	EQUIPMENT INSTALLER	EQUIPMENT INSTALLER
40	SAFE	ARMOR SAFE TECHNOLOGIES, MODEL 7300, 20 7/8"W X 20"D X 31"H	EQUIPMENT INSTALLER	EQUIPMENT INSTALLER
41	LOTTERY UNIT	SCHAFER SYSTEM INC. 35-36 GAME ALL-IN-ONE UNIT, 27.5"W X 23"D X 32"H WITH LIGHTS PLUG INTO EXISTING RECEPT IN SALES COUNTER	EQUIPMENT INSTALLER	EQUIPMENT INSTALLER
42	TEA DISPENSER	LANCER CORPORATION, TOUCHSCREEN TOWER, MODEL #320, 9.4"W X 18.7"D X 26.75"H. 2 AMP. 120V. 50/60HZ	EQUIPMENT INSTALLER	EQUIPMENT INSTALLER
43	PIZZA WARMER	GLO RAY PIZZA WARMERS BY HATCO. MODEL # GRPWS-2418D. 23.66"W X 20.00"D X 29.66"H	EQUIPMENT INSTALLER	EQUIPMENT INSTALLER
44	STORE KIT	STORE KIT 2900	EQUIPMENT INSTALLER	EQUIPMENT INSTALLER
45	ATM	MONIMAX, 5000 CE/ 5300 XP	EQUIPMENT INSTALLER	EQUIPMENT INSTALLER
46	SANDWICH MERCHANDISER	PIPER T CASE 61305683C W/6" RISER. 208 Hz, 44 1/8"W X 78.563"D X 64 3/4"H	EQUIPMENT INSTALLER	EQUIPMENT INSTALLER

CO2 ALARM:
CO2 SENTRY - AIRGAS -
THE ENTIRE SYSTEM MAIN, MONITOR, REMOTE UNIT, WIRING, ETC... IS FURNISHED AND INSTALLED BY AIRGAS.

ROOM FINISH SCHEDULE

ROOM	FLOORING	INTERIOR WALLS (ALL FINISHES TO BE SMOOTH, HARD, NON ABSORBANT, AND EASILY CLEANED)	CEILING	CEILING HT.
CASHIER	PORCELAIN TILE-VERANDA LEATHER (P506) 20" X 20" W/ GROUT #185 NEW TAUPE BY CUSTOM BUILDING PRODUCTS. WITH JOHNSONITE 4" RUBBER COVE BASE #69 STERLING SILVER	20 GA. STEEL PRE-FINISHED SMOOTH WHITE ACRYLIC PANELS	USG - RADAR #2310 (CLASS-A FIRE RATED) IN SUSPENDED CEILING (FLAME SPREAD INDEX-25, SMOKE DEVELOPED-50)	10'-0"
RESTROOMS (WOMENS, MENS)	MARAZZI COLOR BODY PORCELAIN RIFLESSI DE LEGNO, U3SN, 12"X24" WALNUT TILE W/ LATICRETE SPECTRALOCK GROUT #25 CHESTNUT BROWN	DALTILE MODEL # LVL0112HDPRC SERIES CANYON 12"X24" NATURAL PORCELAIN TILE W/ GROUT TO UNDERSIDE OF CEILING - #185 NEW TAUPE	WHITE ACRYLIC PANELS 20 GA. STEEL PRE-FINISHED SMOOTH (BY OTHERS) (FLAME SPREAD INDEX-0, SMOKE DEVELOPED-85)	8'-8"
HALLWAY	PORCELAIN TILE-VERANDA LEATHER (P506) 20" X 20" W/ GROUT #185 NEW TAUPE BY CUSTOM BUILDING PRODUCTS. WITH JOHNSONITE 4" RUBBER COVE BASE #69 STERLING SILVER	20 GA. STEEL PRE-FINISHED SMOOTH WHITE ACRYLIC PANEL	USG - RADAR #2310 (CLASS-A FIRE RATED) IN SUSPENDED CEILING (FLAME SPREAD INDEX-25, SMOKE DEVELOPED-50)	9'-0"
UTILITY/ OFFICE	12" X 12" CHESTNUT BLENDED SLATE VINYL TILE MODEL #SS1217 BY TRAFFIC MASTER WITH JOHNSONITE 4" RUBBER COVE BASE #69 STERLING SILVER	STEEL PRE-FINISHED EMBOSSED WHITE ACRYLIC PANELS	SHEETROCK BRAND CLIMAPLUS LAY-IN CEILING PANEL, VINYL #3270 IN DONN BRAND CE SUSPENDED CEILING 2' x 4' LAY-IN CEILING TILE W/WHITE GRID (FLAME SPREAD INDEX-25, SMOKE DEVELOPED-50)	9'-0"
SALES	PORCELAIN TILE-VERANDA LEATHER (P506) 20" X 20" W/ GROUT #185 NEW TAUPE BY CUSTOM BUILDING PRODUCTS. WITH JOHNSONITE 4" RUBBER COVE BASE #69 STERLING SILVER.	20 GA. STEEL PRE-FINISHED SMOOTH WHITE ACRYLIC PANEL	USG - RADAR #2310 (CLASS-A FIRE RATED) IN SUSPENDED CEILING (FLAME SPREAD INDEX-25, SMOKE DEVELOPED-50)	10'-0"
			ABOVE DRINK AND FOOD COUNTERS USE: SHEETROCK BRAND CLIMAPLUS LAY-IN CEILING PANEL, VINYL #3270 IN DONN BRAND CE SUSPENDED CEILING 2' x 4' LAY-IN CEILING TILE W/WHITE GRID (FLAME SPREAD INDEX-25, SMOKE DEVELOPED-50)	10'-0"
BEER CAVE	PORCELAIN TILE-VERANDA LEATHER (P506) 20" X 20" W/ GROUT #185 NEW TAUPE BY CUSTOM BUILDING PRODUCTS. WITH JOHNSONITE 4" RUBBER COVE BASE #69 STERLING SILVER.	20 GA. STEEL PRE-FINISHED EMBOSSED WHITE ACRYLIC PANELS. (BY COOLER MANUFACTURER) (FLAME SPREAD INDEX-0, SMOKE DEVELOPED-85)	WHITE ACRYLIC PANELS 20 GA. STEEL PRE-FINISHED EMBOSSED (BY COOLER MANUFACTURER) (FLAME SPREAD INDEX-0, SMOKE DEVELOPED-85)	9'-0"
WALK-IN COOLER	SW-ARMORSEAL 1000 HS (B67 A 2001 AND B67 V 2002) DARK GREY SEALER CONCRETE	20 GA. STEEL PRE-FINISHED EMBOSSED WHITE ACRYLIC PANELS. (BY COOLER MANUFACTURER) (FLAME SPREAD INDEX-0, SMOKE DEVELOPED-85)	WHITE ACRYLIC PANELS 20 GA. STEEL PRE-FINISHED EMBOSSED (BY COOLER MANUFACTURER) (FLAME SPREAD INDEX-0, SMOKE DEVELOPED-85)	9'-0"

NOTE: THE CEILING GRID/TILES ARE TO BE INSTALLED PER ASTM C635, C636 AND E580 IN ACCORDANCE WITH THE SEISMIC DESIGN CATEGORY LISTED ON DWG S1.

DOOR SCHEDULE

MARK	SIZE WIDTH	SIZE HEIGHT	DESCRIPTION	QTY.
D1	3'-0"	7'-0"	3070 INSULATED NARROW STILE ALUMINUM CLEAR ANODIZED FINISH WITH GRAY TINTED 1" SAFETY GLASS. 4" X 1 3/4" ALUMINUM CLEAR ANODIZED FINISH FRAME w/ ROUND PUSH BAR (INTERIOR) AND PULL HANDLE (EXTERIOR). ADAMS RITE #1850-A-505 LOCK w/ BEST T-SERIES DEADBOLT 6T3 EXTERIOR W/ ADA COMPLIANT THUMB TURN LEVER OR EQUAL INTERIOR. PEMKO #229A HALF-SADDLE ALUMINUM THRESHOLD 1/2" x 36" x 5", 1 1/2 PAIR 4 1/2" x 4 1/2" B.B. BUTT HINGES w/ N.R.P., PUSH SIDE MOUNT CLOSURE - LCN #4021 S 4020-15 DROP PLATE (CLEAR FINISH), DOOR SWEEP @ BOTTOM. PAINT INTERIOR WHITE TO MATCH, & EXTERIOR TO MATCH (STORE FRONT GLASS DOOR WITH (G2) GLASS ABOVE DOOR) W/ WIND CHAINS. BOTTOM RAIL OF DOOR TO BE 10" HIGH; U=0.74, SHGC<0.15, VT~0.13 BY KAWNEER OR EQUAL	1 SET (1) RH (1) LH
D2	3'-0"	7'-0"	3070 SOLID WOOD DOOR W/ FRAME - PAINT GRADE - PUSH/PULL W/ BEST T-SERIES DEADBOLT 6T3 W/ ADA COMPLIANT THUMB TURN LEVER OR EQUAL (ON THE RESTROOM SIDE), 1 1/2 PAIR 4 1/2" x 4 1/2" B.B. PRIMED BUTT HINGES w/ N.R.P., 10"X2'-8" STAINLESS STEEL KICK PLATE ON BOTH SIDES, LCN #4021 PUSH SIDE MOUNT CLOSURE, FULL LENGTH ASTRAGAL. PAINTED SW SEMI-GLOSS WHITE ON BOTH SIDES.	2 (1) RH (1) LH
D3	3'-0"	7'-0"	3070 SOLID WOOD DOOR W/ FRAME - PAINT GRADE - PUSH/PULL W/ BEST T-SERIES DEADBOLT 6T3 W/ ADA TURN LEVER LOCK (OFFICE SIDE). 1 1/2 PAIR 4 1/2" x 4 1/2" B.B. PRIMED BUTT HINGES w/ N.R.P., 10"X2'-8" STAINLESS STEEL KICK PLATE ON BOTH SIDES. PAINTED SW SEMI-GLOSS WHITE ON BOTH SIDES.	(1) RH
D4	3'-6"	9'-0"	(3690) 1 3/4" HOLLOW METAL DOORS - BEST LOCK #9T37K CS TUBULAR DEADBOLT (ON ACTIVE LEAF ONLY) SLIDE BOLT @ BOTTOM (INACTIVE LEAF ONLY). SPRING LOADED BARREL BOLT @ TOP & BOTTOM (ON INACTIVE LEAF) (2) - 6' CONTINUOUS 1 1/2" X 1 1/2" STAINLESS STEEL HINGES (ONE PER DOOR). WIND CHAINS, PAINT INTERIOR AND EXTERIOR TO MATCH EXTERIOR. FULL LENGTH ASTRAGAL	1 SET (1) RH (1) LH
D4A/D4B	3'-6"	9'-0"	(3690) 1 3/4" HOLLOW METAL DOOR, SEE D4 ABOVE FOR SPECIFICATIONS & HARDWARE W/ WIND CHAINS	(1) LH
D4C	2'-6"	6'-5"	(3077) 1 3/4" HOLLOW METAL DOOR, SEE D4 ABOVE FOR SPECIFICATIONS & HARDWARE W/ WIND CHAINS	
D5	2'-6"	6'-7 1/2"	ANTHONY REACH-IN COOLER DOORS (BRUSHED CHROME) FURNISHED & INSTALLED BY FMS.	(9) RH (1) LH
D6	6'-0"	7'-0"	3070 INSULATED METAL DOOR w/ FRAME - PANIC EXIT PRO #510-A PANIC EXIT DEVICE w/ #001 s/s PULL HANDLE ON EXTERIOR (OR EQUAL). 1 1/2 PAIR 4 1/2" x 4 1/2" B.B. PRIMED BUTT HINGES w/ N.R.P., LCN #1461 CLEAR FINISH, PUSH SIDE MOUNT CLOSER. OFFSET ALUMINUM THRESHOLD, DOOR SWEEP @ BOTTOM. PAINT INTERIOR WHITE TO MATCH, & EXTERIOR TO MATCH. MODEL: H-SERIES FLUSH SINGLE DOOR W/ FRAME BY STEELCRAFT.	(1) LH
D7	2'-6"	6'-7 1/2"	ANTHONY REACH-IN COOLER DOORS (BRUSHED CHROME) FURNISHED & INSTALLED BY FMS.	2 (1) RH (1) LH
D8	3'-0"	7'-0"	ANTHONY REACH-IN COOLER DOORS (BRUSHED CHROME) FURNISHED & INSTALLED BY FMS.	(1) LH
D9	5'-0"	9'-0"	PLASTIC COOLER STRIP CURTAIN	

GLASS SCHEDULE

ALL GLASS SUPPLIED AND INSTALLED BY FMS

MARK	SIZE WIDTH	SIZE HEIGHT	DESCRIPTION	QTY.
G1	3'-7"	5'-0"	1" TEMPERED, INSULATED GLASS W/2"X4" CLEAR ANODIZED ALUMINUM SASH STOREFRONT SYSTEM BY KAWNEER OR EQUAL (U=0.388; SHGC<0.29, Vt= 0.37)	2
G2	2'-9"	8'-4"		1
G3	3'-11 1/4"	8'-4"		3
G4	1'-7 3/4"	8'-4"		1
G5	3'-4"	8'-4"		1
G6	6'-0 1/2"	1'-4"		1
G7	4' 1 1/4"	8'-4"		2
G8	10"	8'-4"		2

Order Plans @ WWW.LDILINE.COM

GreenbergFarrow
21 South Evergreen Avenue
Suite 200
Arlington Heights, Illinois 60005
t: 847.788.9200

COPYRIGHT NOTICE
This drawing is the property of the above referenced Professional and is not to be used for any purpose other than the specific project and site noted herein, and cannot be reproduced in any manner without the express written permission from the Professional.

ISSUE RECORD

DATE	REV.	DESCRIPTION
08/20/2020		PERMIT SUBMISSION SET
08/07/2020	1	OUT TO BID SET

STATE OF SOUTH CAROLINA — GREENBERG FARROW INC. — ARLINGTON HTS., IL — 03630 — REGISTERED ARCHITECTS

PROFESSIONAL SEAL

STATE OF SOUTH CAROLINA — SUSAN KOUGIAS — Arlington Hts., IL — No. 9951 — 08-07-20 — REGISTERED ARCHITECT

PROFESSIONAL IN CHARGE
SUSAN NELSON KOUGIAS

PROJECT MANAGER
JOHN WASHED

QUALITY CONTROL
CHRIS CERBO

DRAWN BY
SS

PROJECT NAME
MURPHY EXPRESS
MURPHY OIL CONVENIENCE STORE
4400 AUGUSTA RD & OAK DR, LEXINGTON
SOUTH CAROLINA 29073

FREY-MOSS STRUCTURE
1801 Rockdale Industrial Blvd.
Greenville, Georgia 30012
Voice: (800) 366-6385
Fax: (770) 483-6037

FMS JOB NUMBER
G2MU00661

FMS MODEL NUMBER
XXXXXX

PROJECT NUMBER
20181975.5

SHEET TITLE
FLOOR PLAN

SHEET NUMBER
E3

PROTO V2.0 11/01/2019